


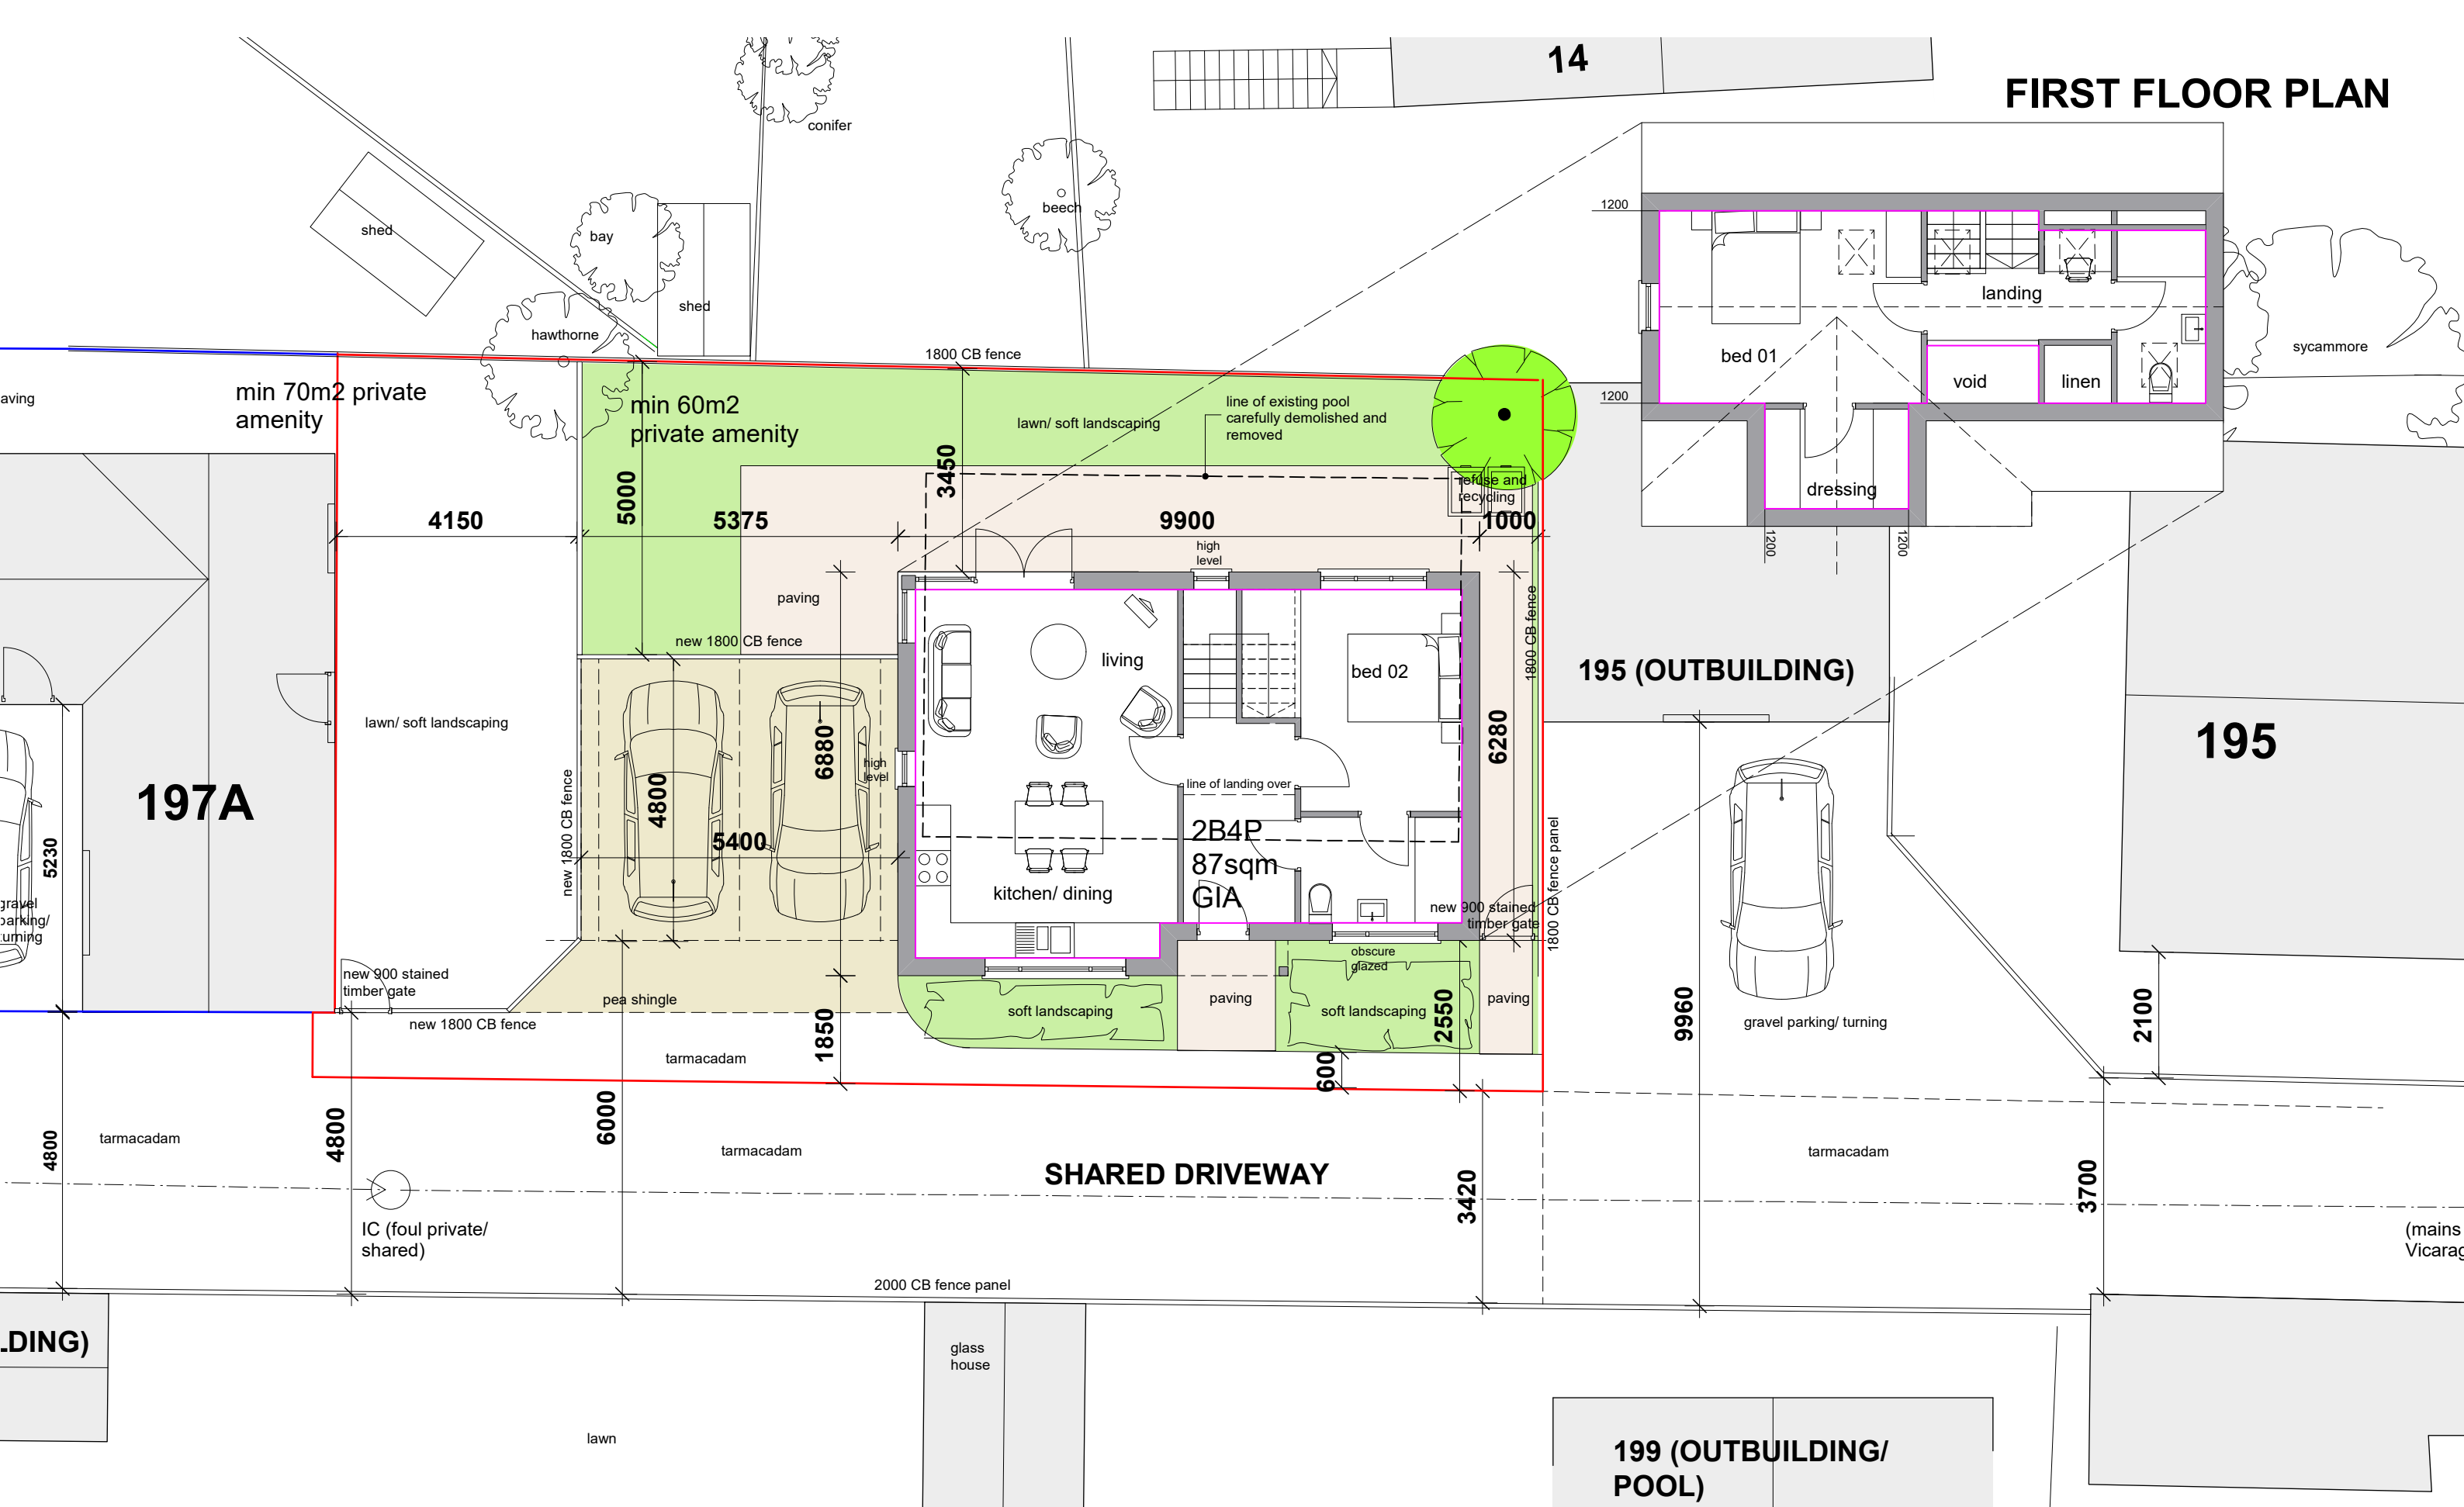

GROUND FLOOR PLAN

FIRST FLOOR PLAN

PLANNING

Project			hitchcock architects ltd 18 The Avenue Sunbury-on-Thames Middx TW16 5ES m: 07855 522478 e: andrew@hitchcockarchitects.co.uk w: www.hitchcockarchitects.co.uk 
LAND ADJ 197A VICARAGE ROAD, SUNBURY,TW16 7TP			
Drawing			
PROPOSED FLOOR/ BLOCK PLAN			
Drawing No.	Scale	Date	
197BVR - 06	1:100 @ A3	09.04.2020	

