




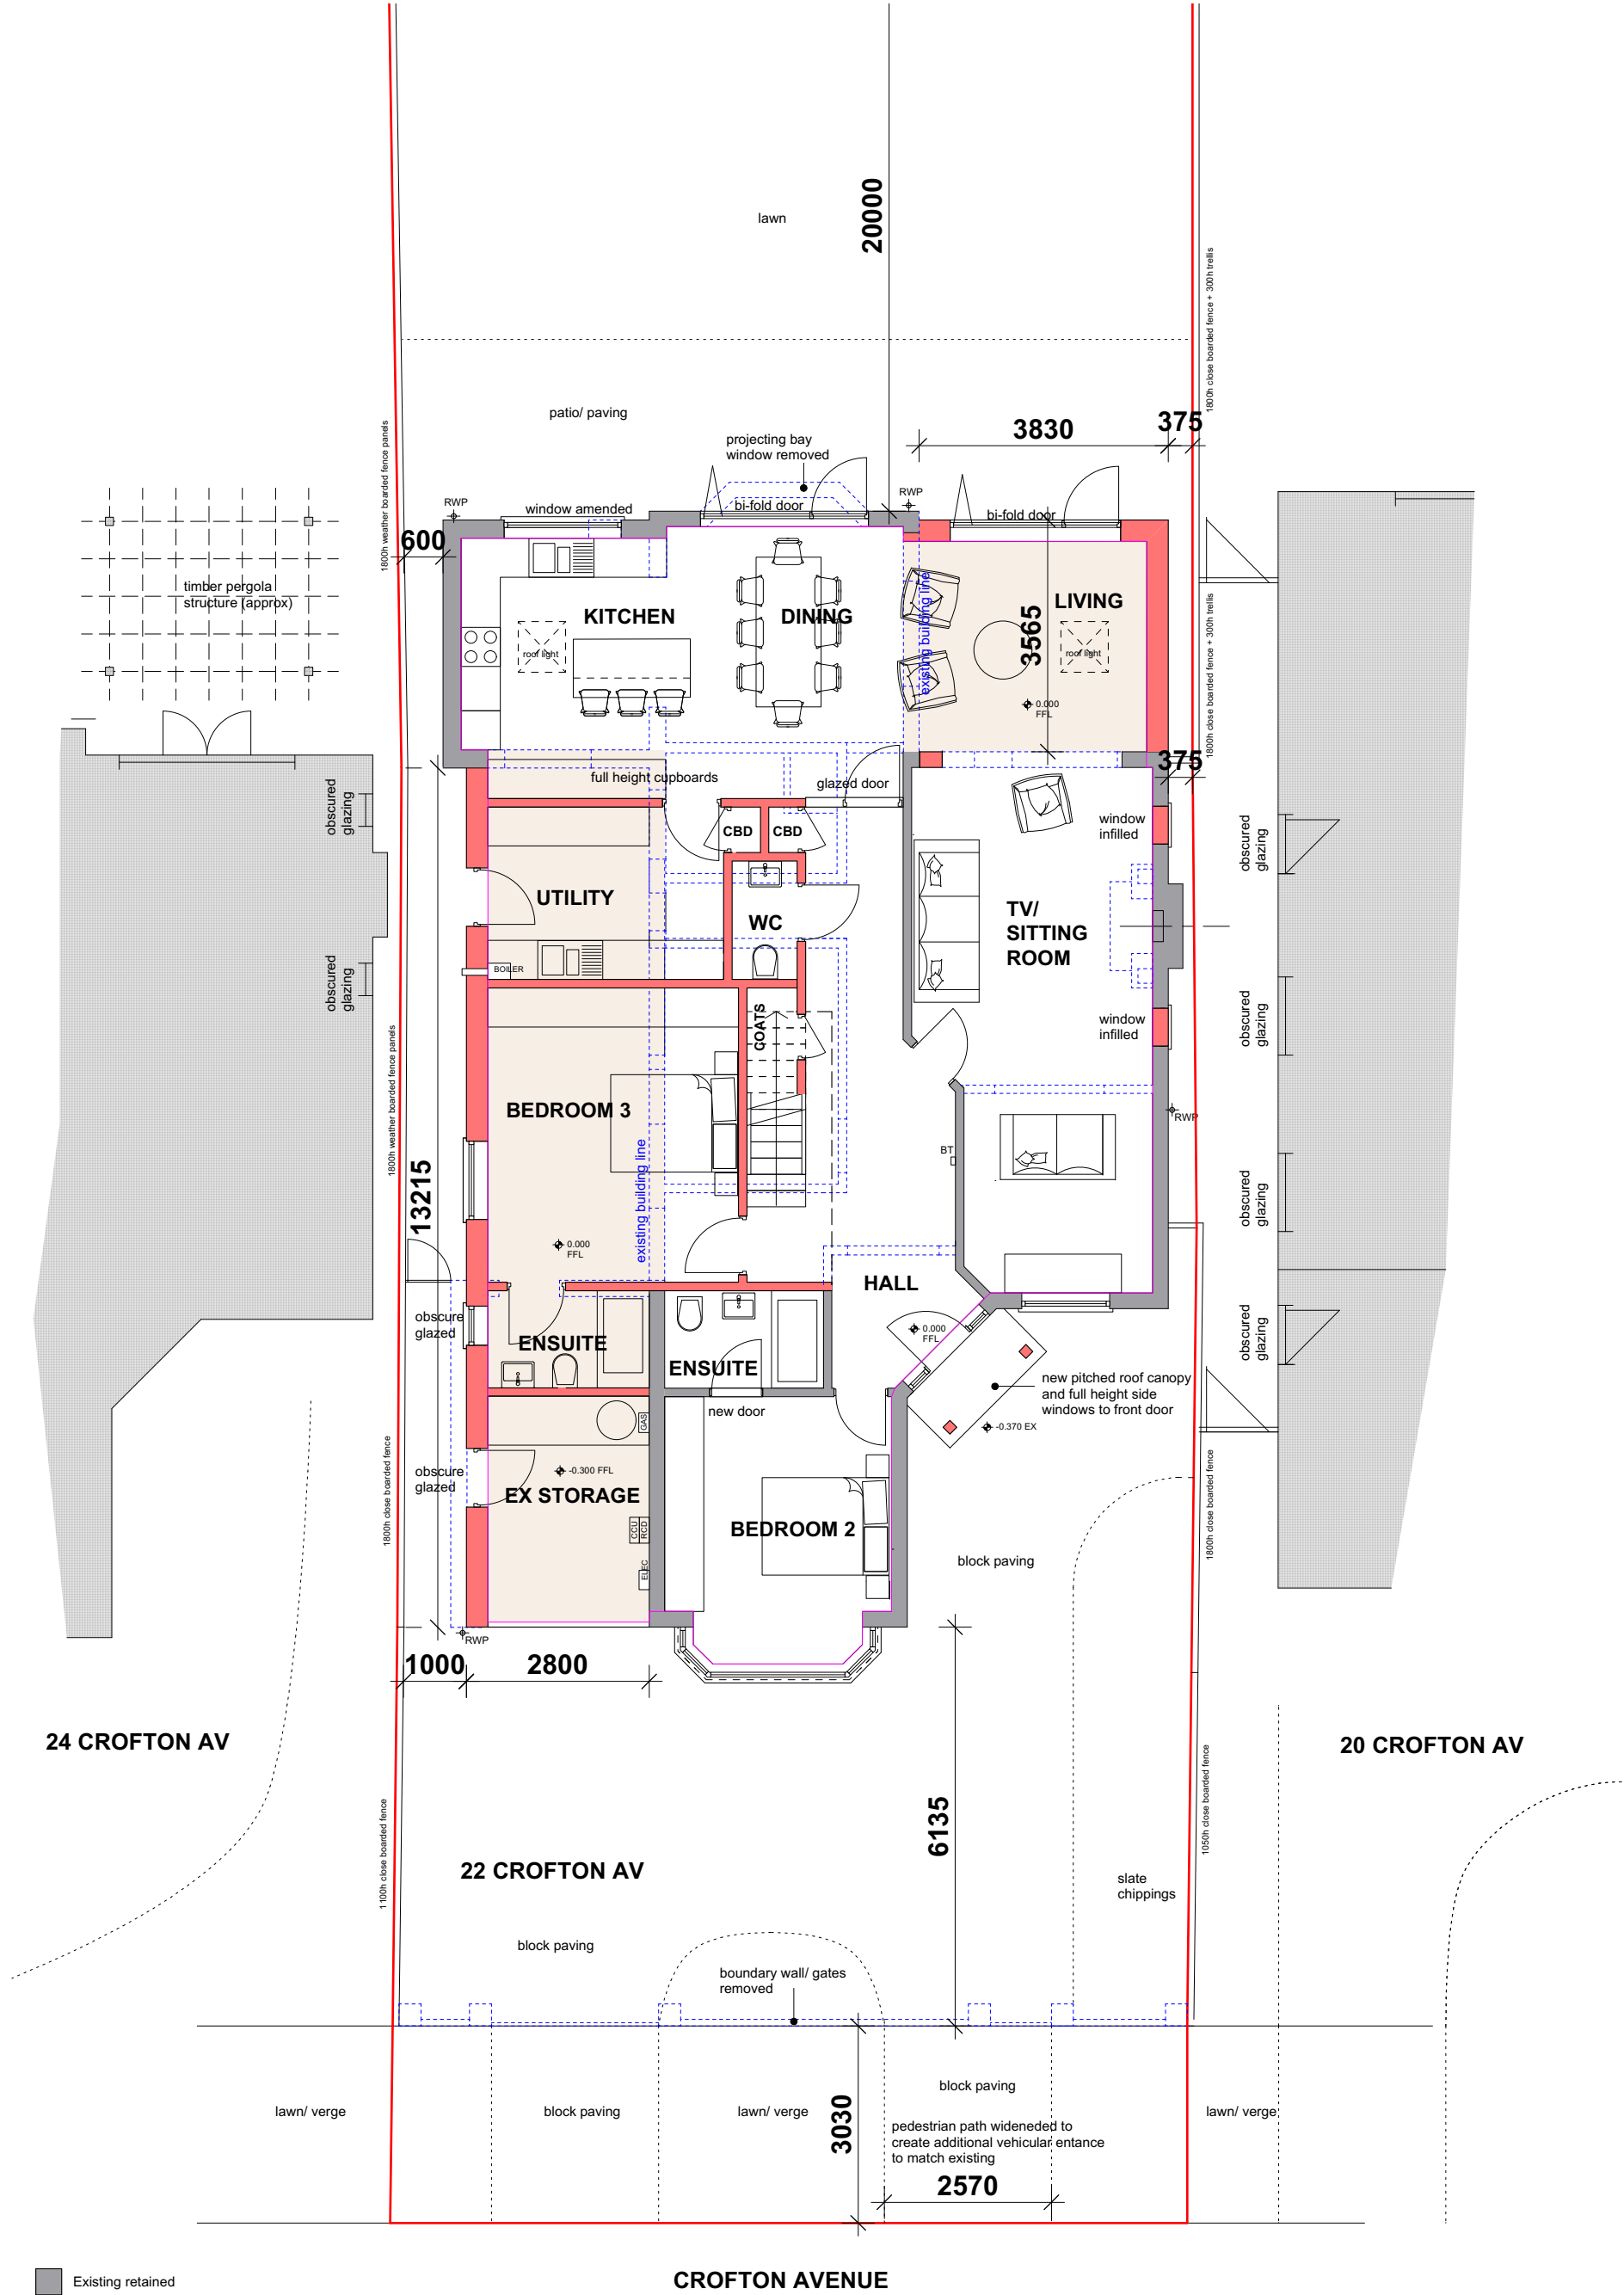

- Existing retained
- Existing to be removed
- Proposed

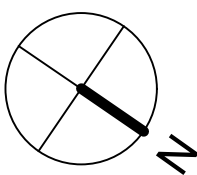

GROUND FLOOR GIA = 154sqm

 

© HITCHCOCK ARCHITECTS LTD

PLANNING

Project 22 CROFTON AVENUE, WALTON, KT12 3DB			hitchcock architects ltd 18 The Avenue Sunbury-on-Thames Middx TW16 5ES m: 07855 522478 e: andrew@hitchcockarchitects.co.uk w: www.hitchcockarchitects.co.uk
Drawing PROPOSED GROUND FLOOR/ SITE PLAN			
Drawing No. 22CAW-08	Scale 1:100 @ A3	Date 20.01.2025	

