
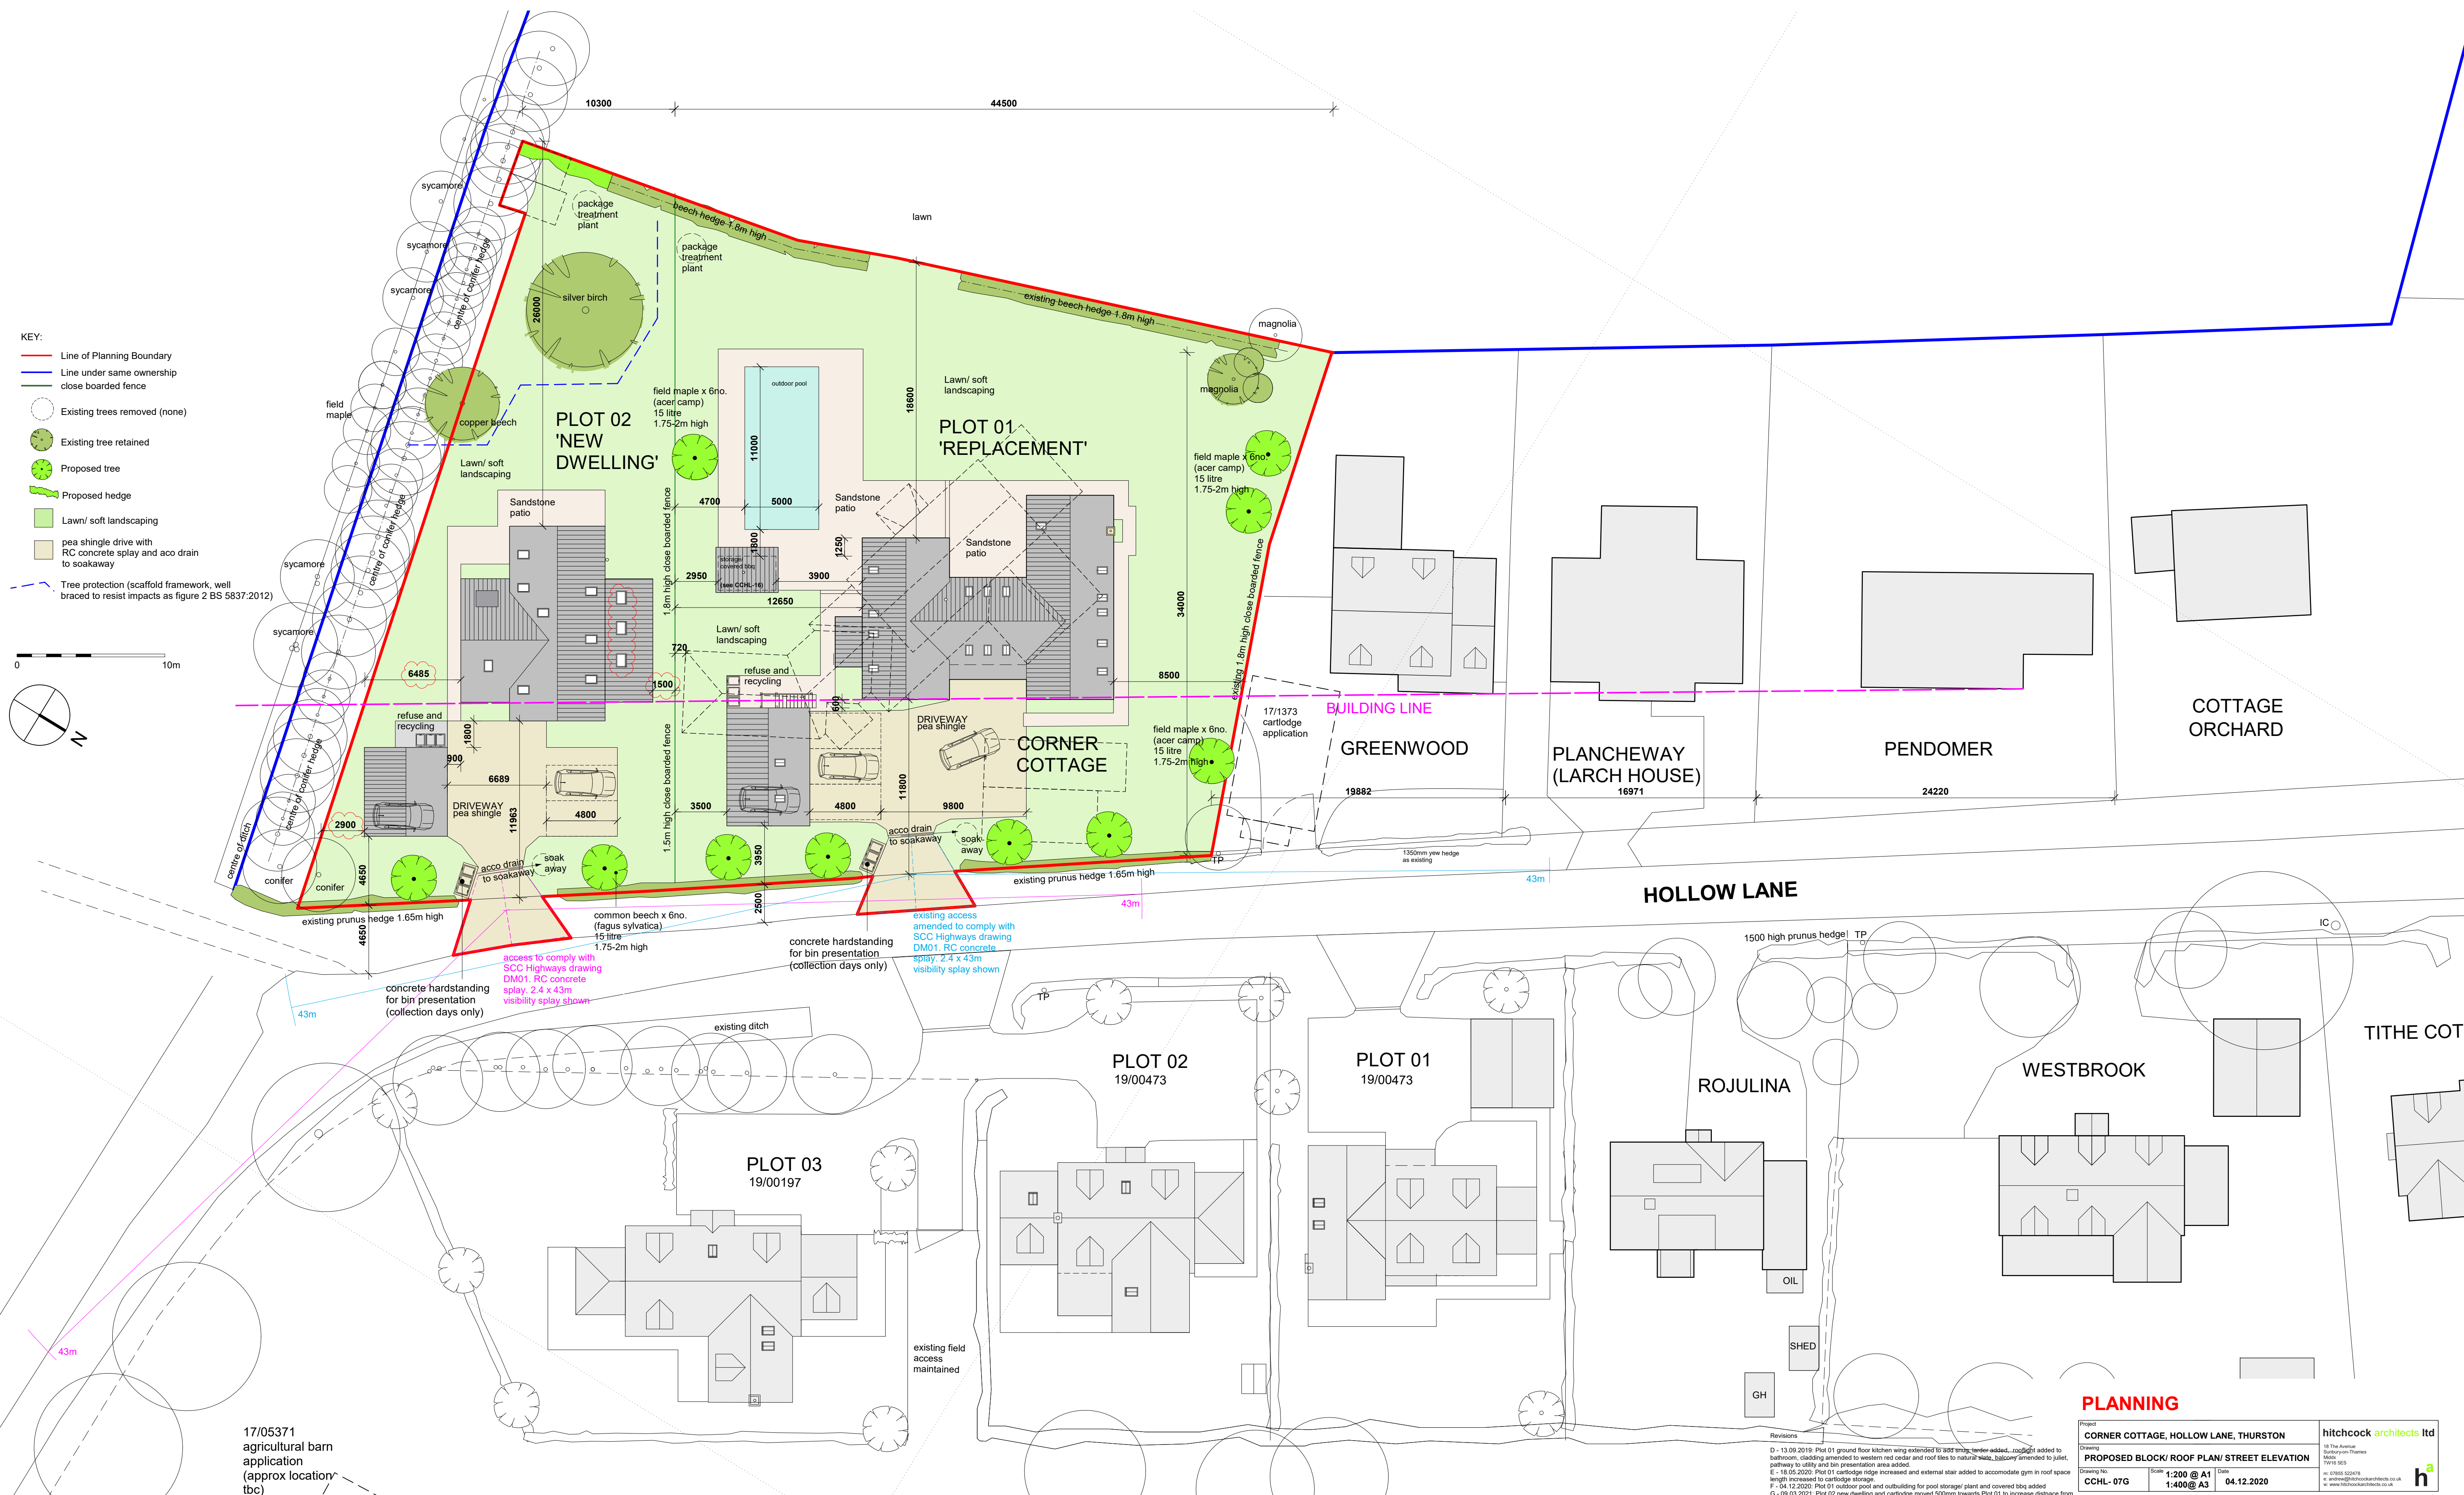


STREET ELEVATION 1:200

- KEY:
- Line of Planning Boundary
 - Line under same ownership
 - close boarded fence
 - Existing trees removed (none)
 - Existing tree retained
 - Proposed tree
 - Proposed hedge
 - Lawn/ soft landscaping
 - pea shingle drive with RC concrete splay and aco drain to soakaway
 - Tree protection (scaffold framework, well braced to resist impacts as figure 2 BS 5837:2012)

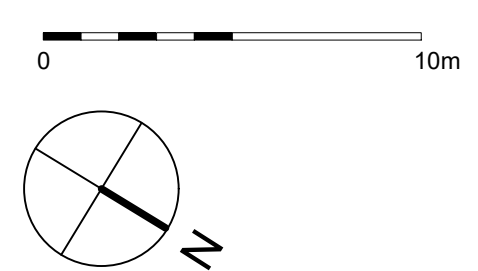

17/05371
agricultural barn
application
(approx location
tbc)

PLANNING

Project
CORNER COTTAGE, HOLLOW LANE, THURSTON

Client
hitchcock architects ltd

Drawings
PROPOSED BLOCK/ ROOF PLAN/ STREET ELEVATION

Drawing No.
CCHL- 07G

Scale
**1:200 @ A1
1:400 @ A3**

Date
04.12.2020

Revisions

D - 13.09.2019: Plot 01 ground floor kitchen wing extended to add mtlg; window added; rooflight added to bathroom; cladding amended to western red cedar and roof tiles to natural slate; balcony amended to Juliet; pathway to utility and bin presentation area added.

E - 18.05.2020: Plot 01 cartlodge ridge increased and external stair added to accommodate gym in roof space length increased to presentation storage.

F - 04.12.2020: Plot 01 cartlodge ridge increased and external stair added to accommodate gym in roof space length increased to presentation storage.

G - 09.03.2021: Plot 02 new dwelling and cartlodge moved 500mm towards Plot 01 to increase distance from ditch; conifers 3 x 8m heights added over kitchen; roof finish amended from plan tile to natural slate.