



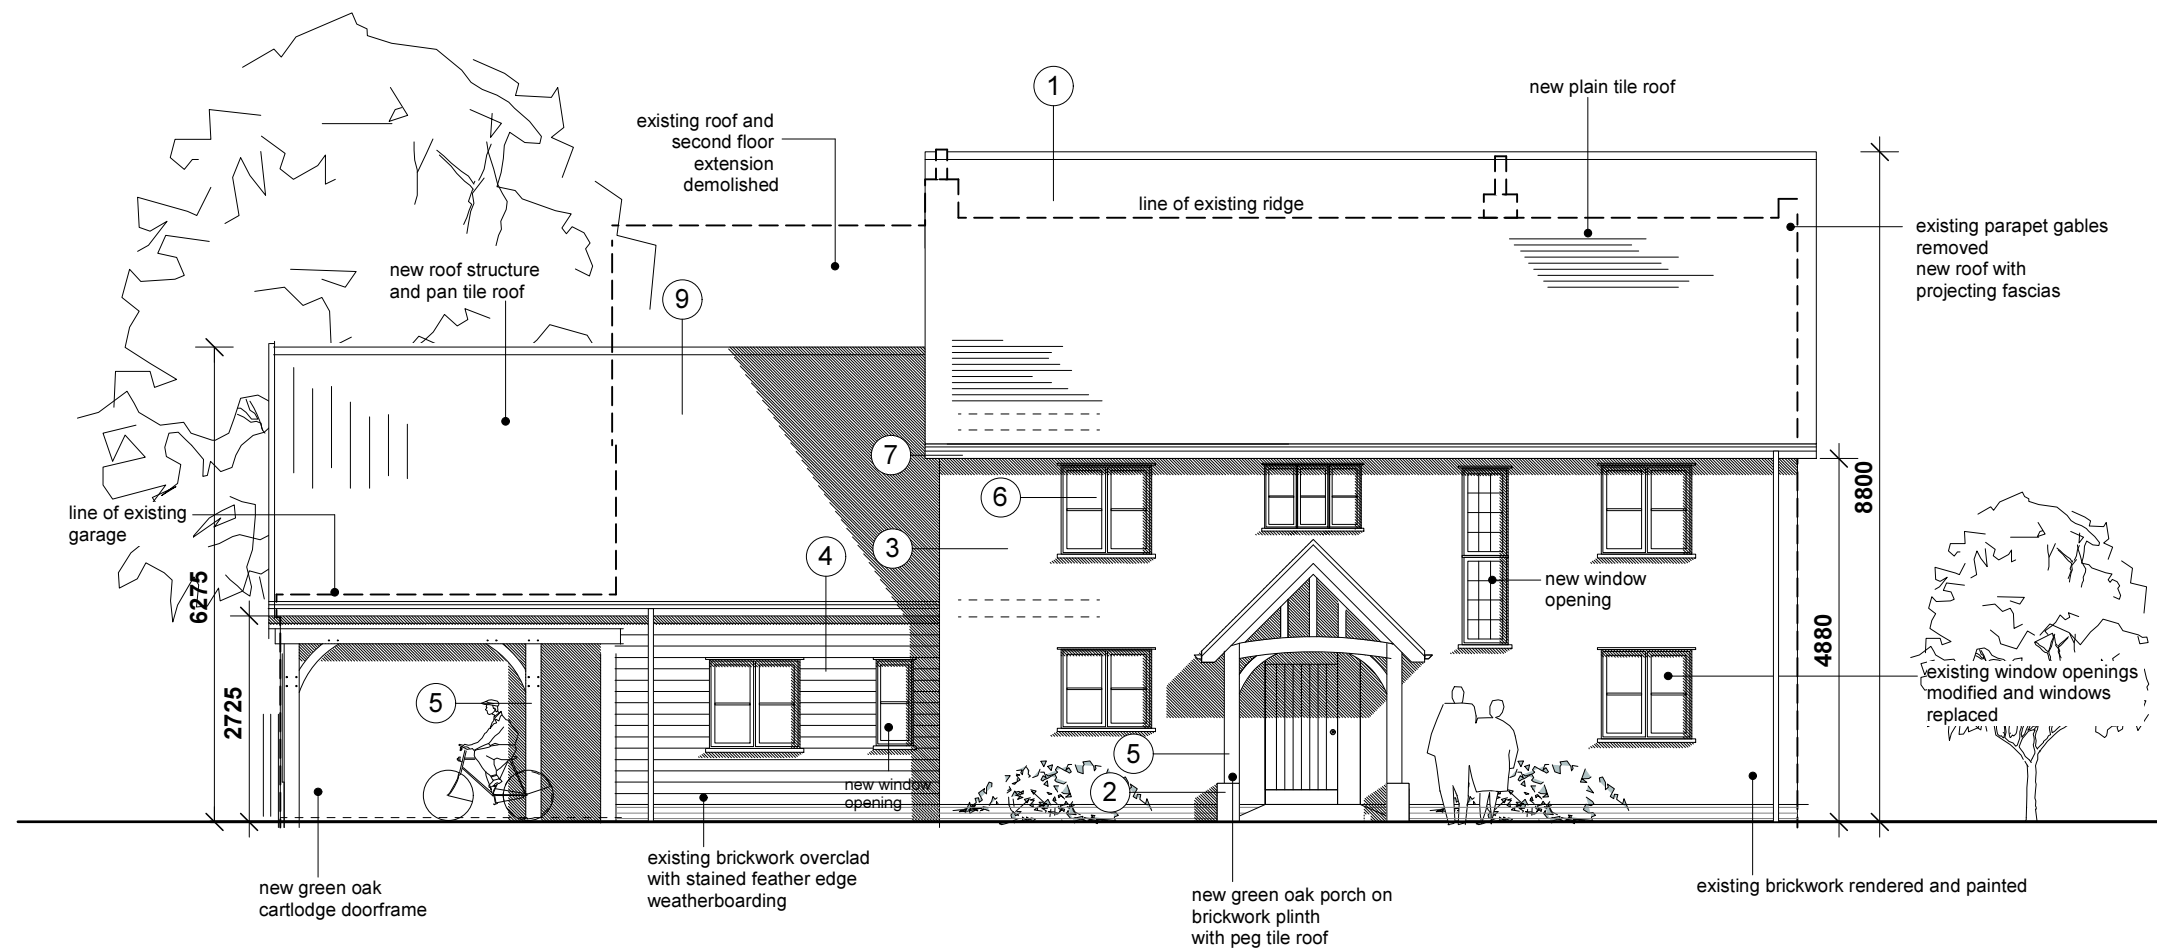

KEY TO MATERIALS:

- 1 - red clay plain tiles (wienerberger alban sussex blend)
- 2 - brick plinth to match existing
- 3 - painted sand cement render (farrow and ball - match stick)
- 4 - painted featheredge weatherboarding (farrow and ball - french gray)
- 5 - green oak frame, oak front door
- 6 - painted softwood window frames (farrow and ball - french gray)
- 7 - painted softwood barge boards/ soffits (farrow and ball - french gray & black uPVC rainwater goods
- 8 - conservation rooflights
- 9 - red clay pan tiles (wienerberger archadian reclaimed)

NORTH (FRONT) ELEVATION

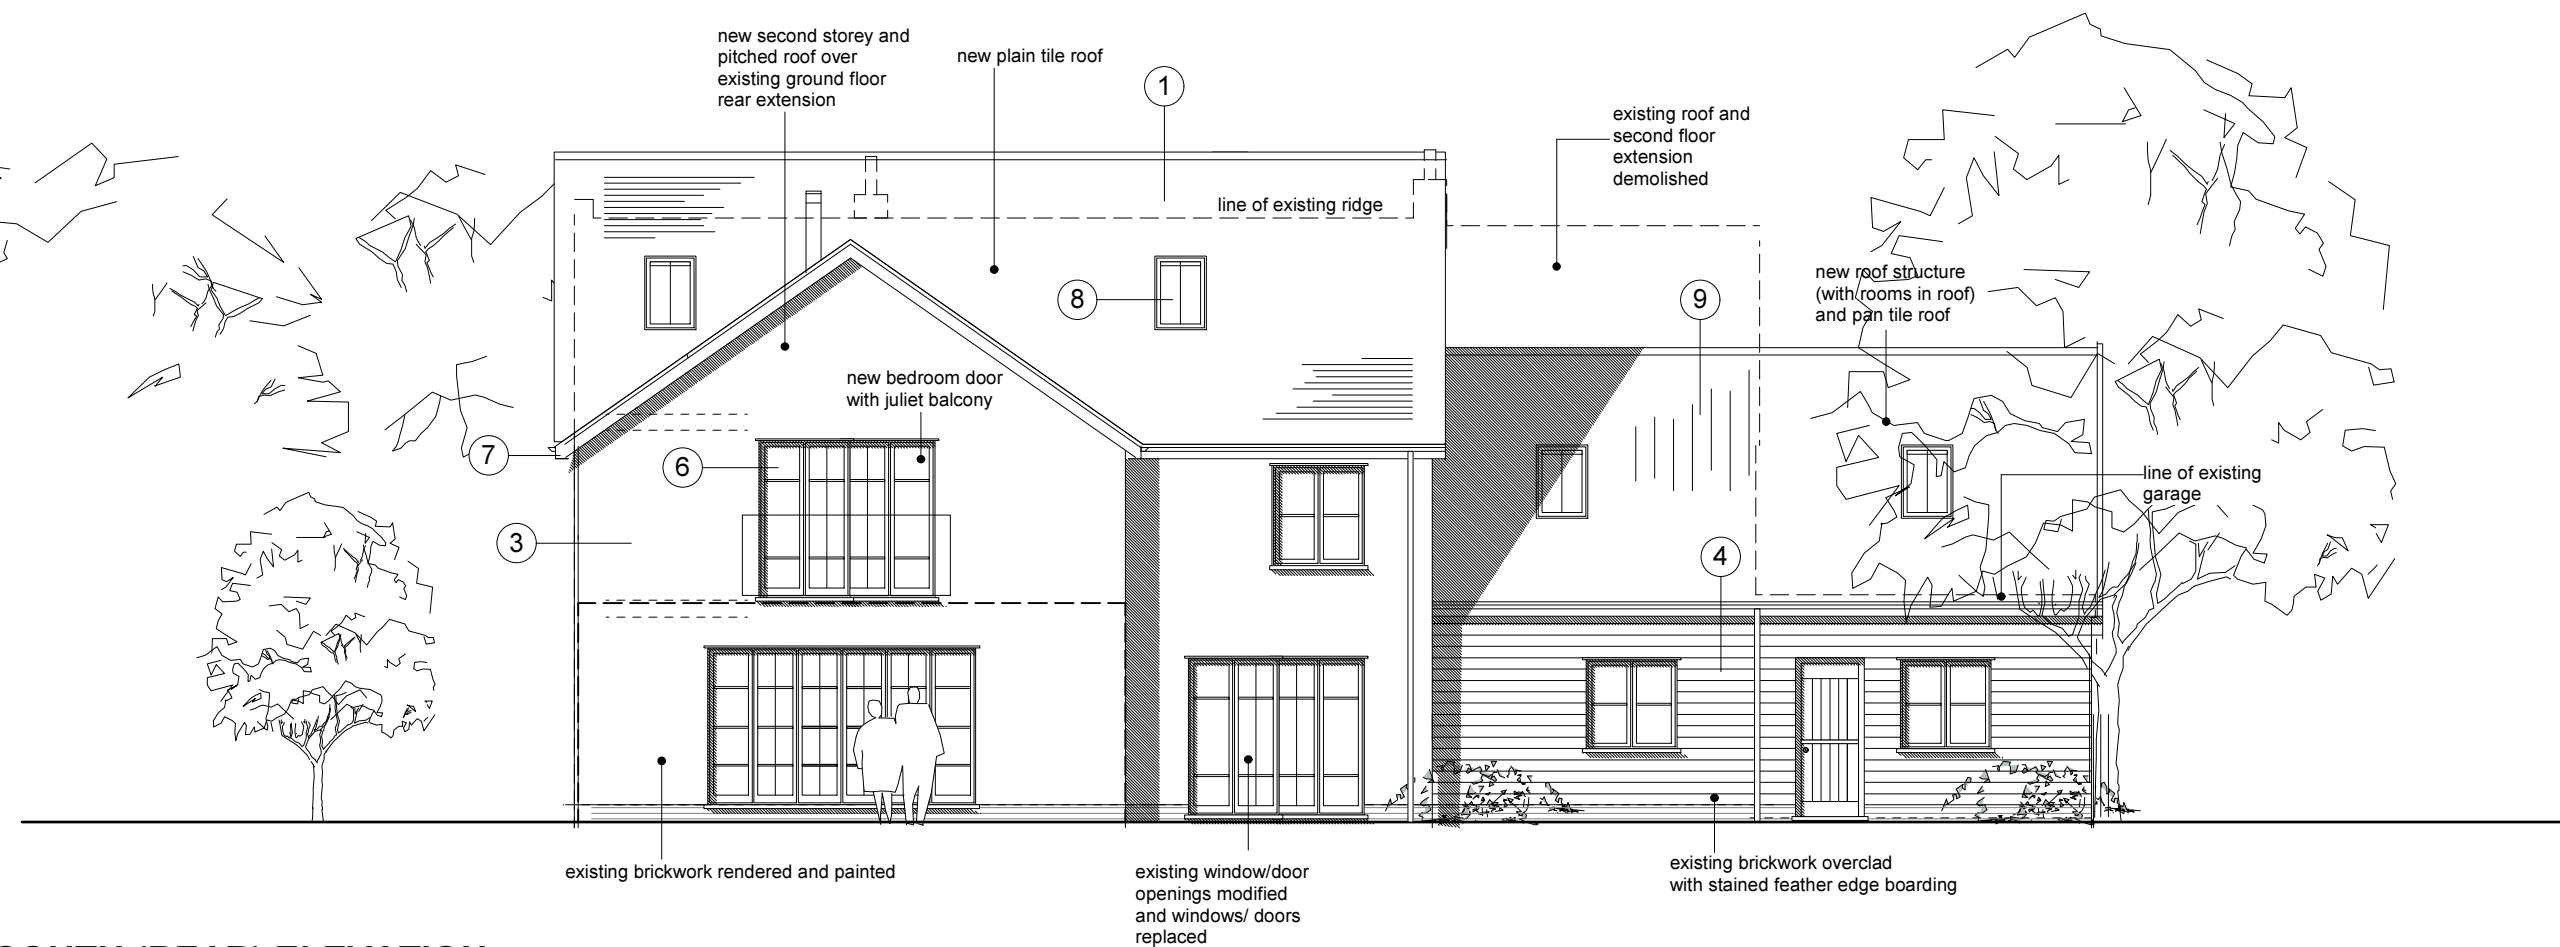

SOUTH (REAR) ELEVATION

0 5 10m

PLANNING

Project			hitchcock architects ltd 18 The Avenue Sunbury-on-Thames Middx TW16 5ES m: 07855 522478 e: andrew@hitchcockarchitects.co.uk w: www.hitchcockarchitects.co.uk
CROFT HOUSE, THE GREEN, TOSTOCK			
Drawing			
PROPOSED NORTH & SOUTH ELEVATIONS			
Drawing No.	Scale	Date	h^a
CHT- 09	1:100 @ A3	23.04.2016	

h^a