
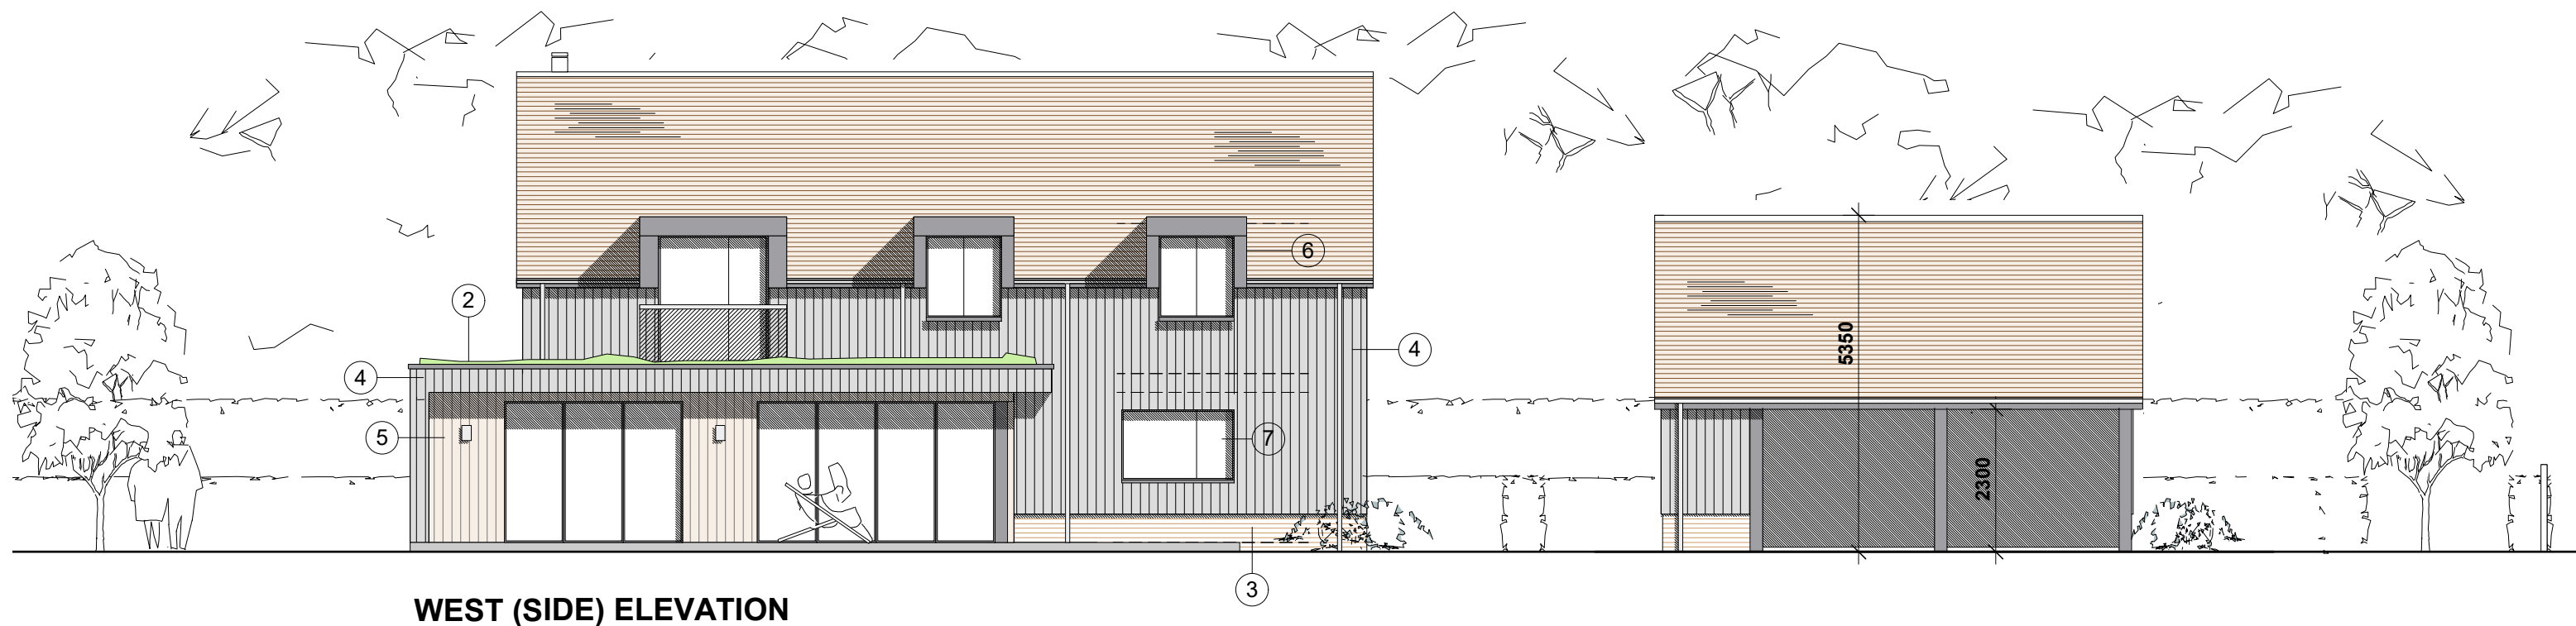


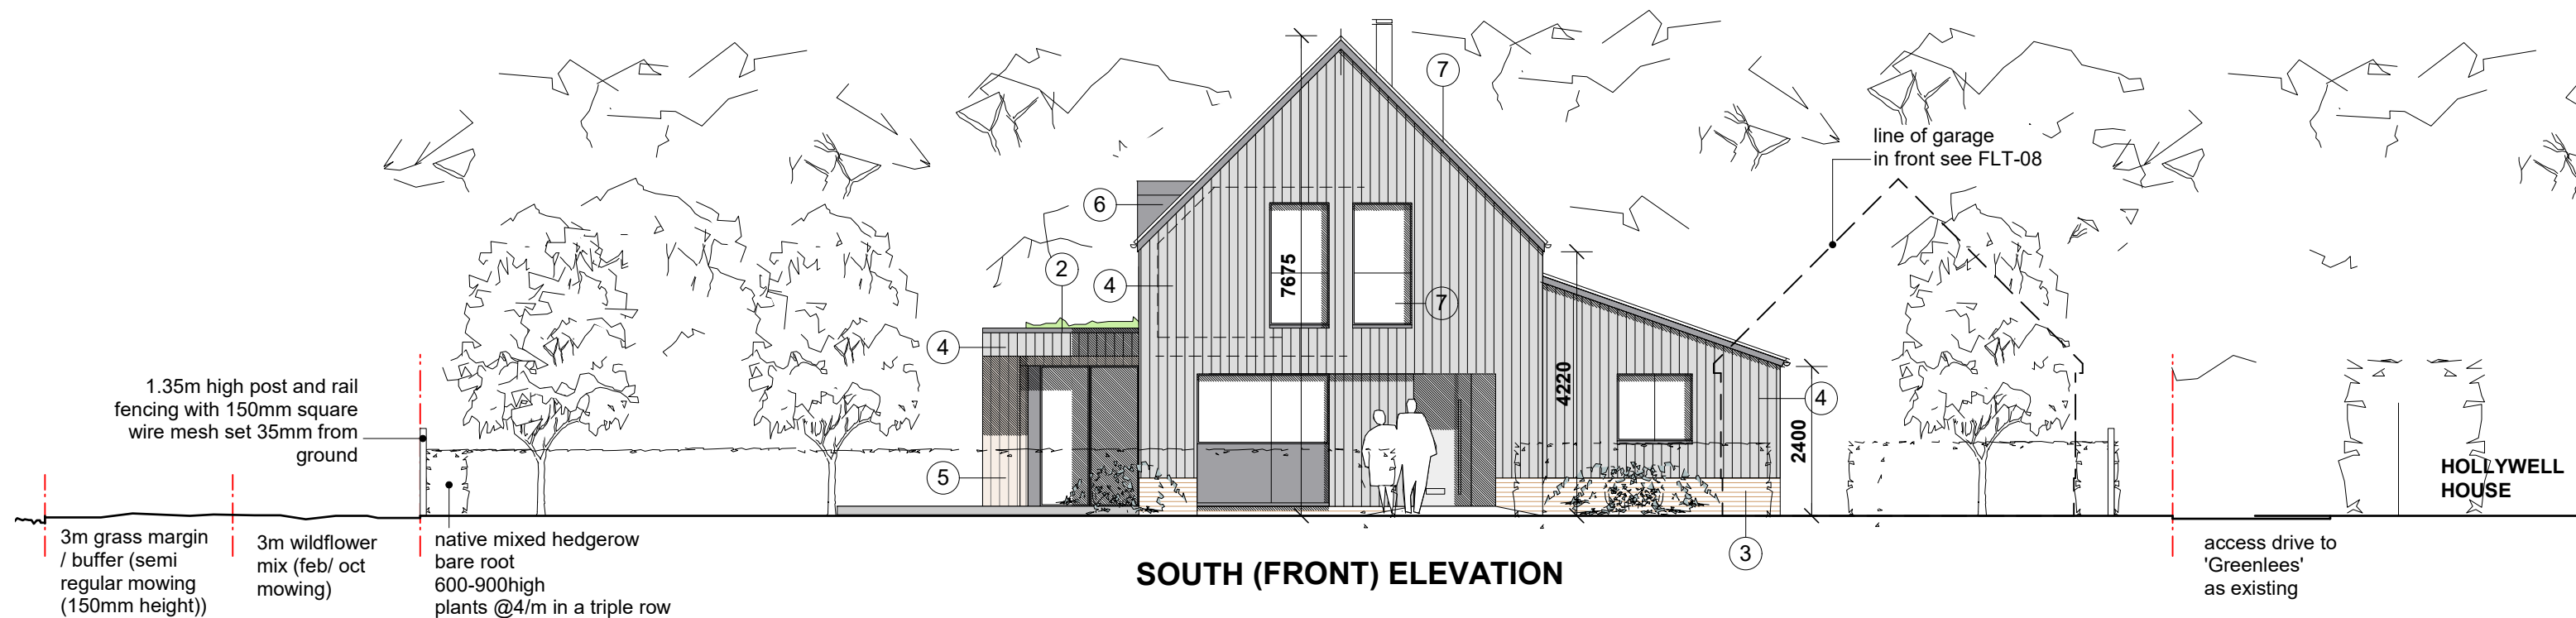

KEY TO MATERIALS:

- 1 - red clay plain tiles (wienerberger alban sussex blend)
- 2 - extensive green roof trays on single ply membrane with ppc aluminium flash
- 3 - soft red brick plinth (Imperial bricks Ltd - 'soft red multi')
- 4 - stained siberian larch (sadorin superdek 'quartz grey') rainscreen cladding
- 5 - natural siberian larch rainscreen cladding
- 6 - ppc aluminium window/ door frames/ composite door ('umbra grey')
- 7 - stained siberian larch (sadorin superdek 'quartz grey') barge boards/ soffits & galvanised rainwater goods
- 8 - natural roof slates
- 9 - velux rooflights

0 5 10m

Revisions

A - 10.03.2020: western boundary perimeter updated to coordinate with ecology report recommendations

PLANNING

Project LAND ADJ HOLLYWELL HOUSE, FLATTS LANE, TOSTOCK			hitchcock architects ltd 18 The Avenue Sunbury-on-Thames Middx TW16 5ES m: 07855 522478 e: andrew@hitchcockarchitects.co.uk w: www.hitchcockarchitects.co.uk
Drawing PROPOSED SOUTH AND WEST ELEVATIONS			
Drawing No. FLT-06A	Scale 1:100 @ A3	Date 07.11.2019	