


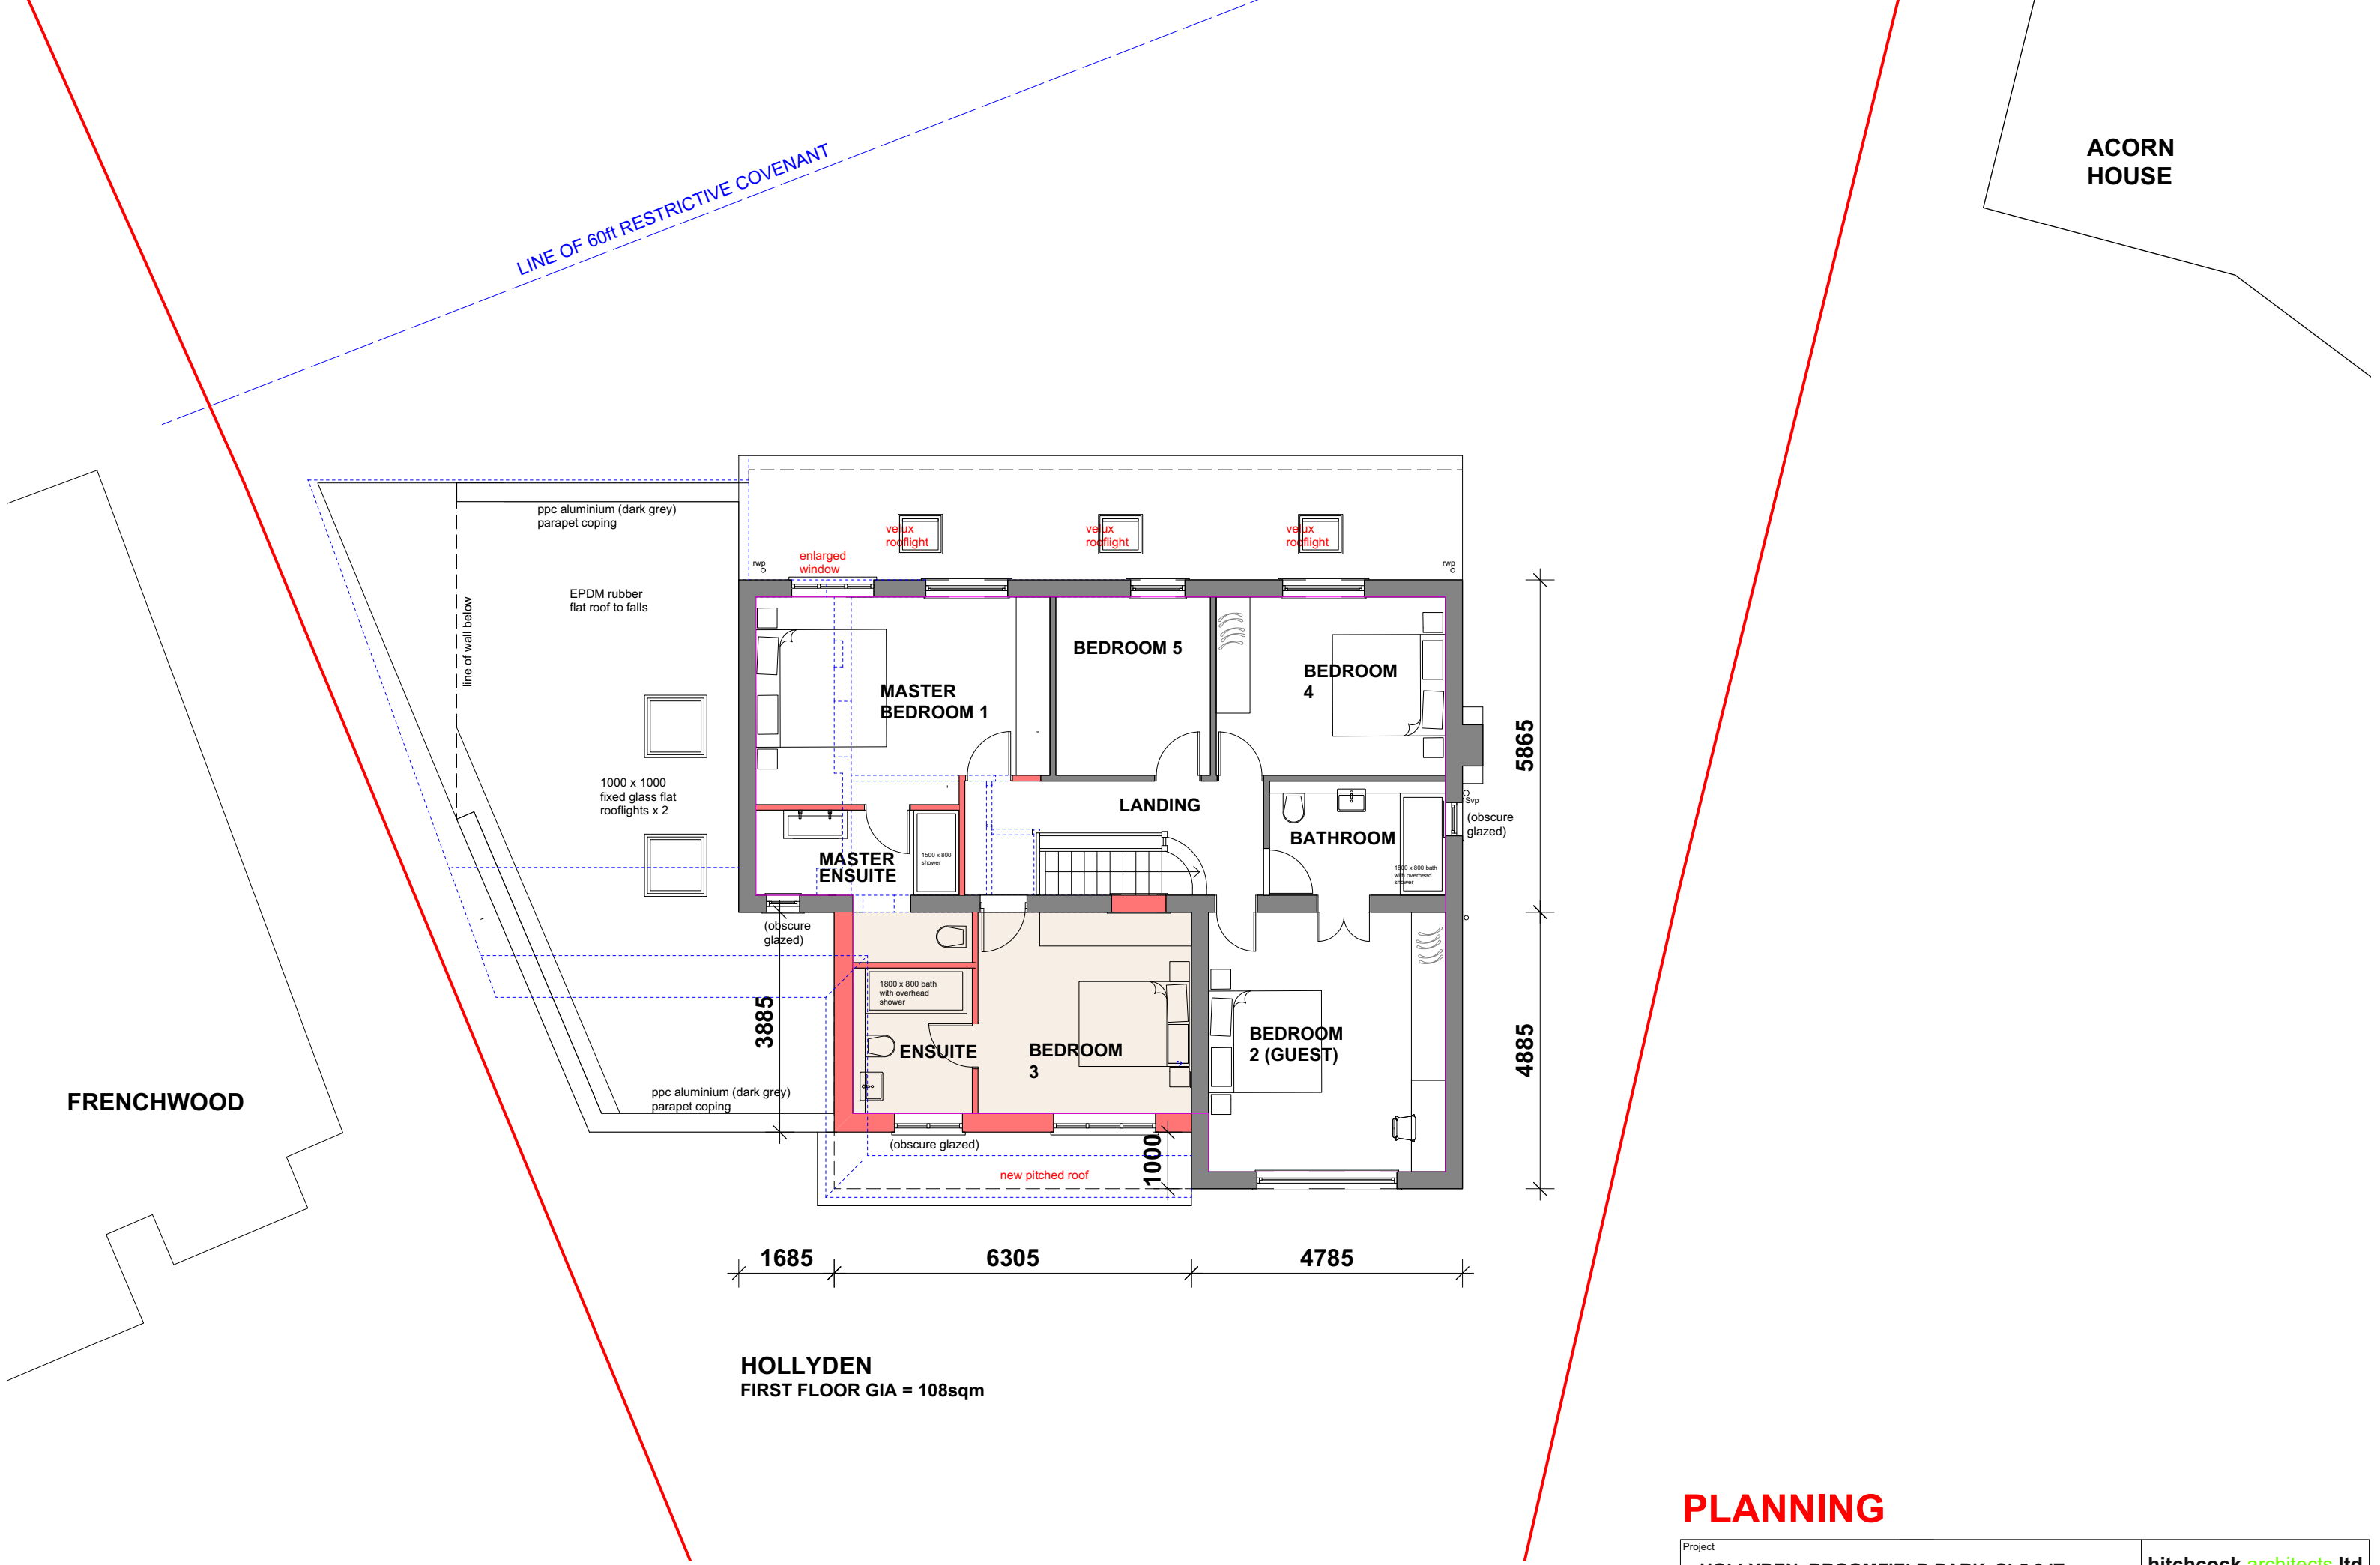

PLANNING

Project			hitchcock architects ltd 18 The Avenue Sunbury-on-Thames Middx TW16 5ES m: 07855 522478 e: andrew@hitchcockarchitects.co.uk w: www.hitchcockarchitects.co.uk h^a
HOLLYDEN, BROOMFIELD PARK, SL5 0JT			
Drawing			
PROPOSED FIRST FLOOR PLAN			
Drawing No.	Scale	Date	
HBP-09B	1:100@ A3	13.03.2025	