



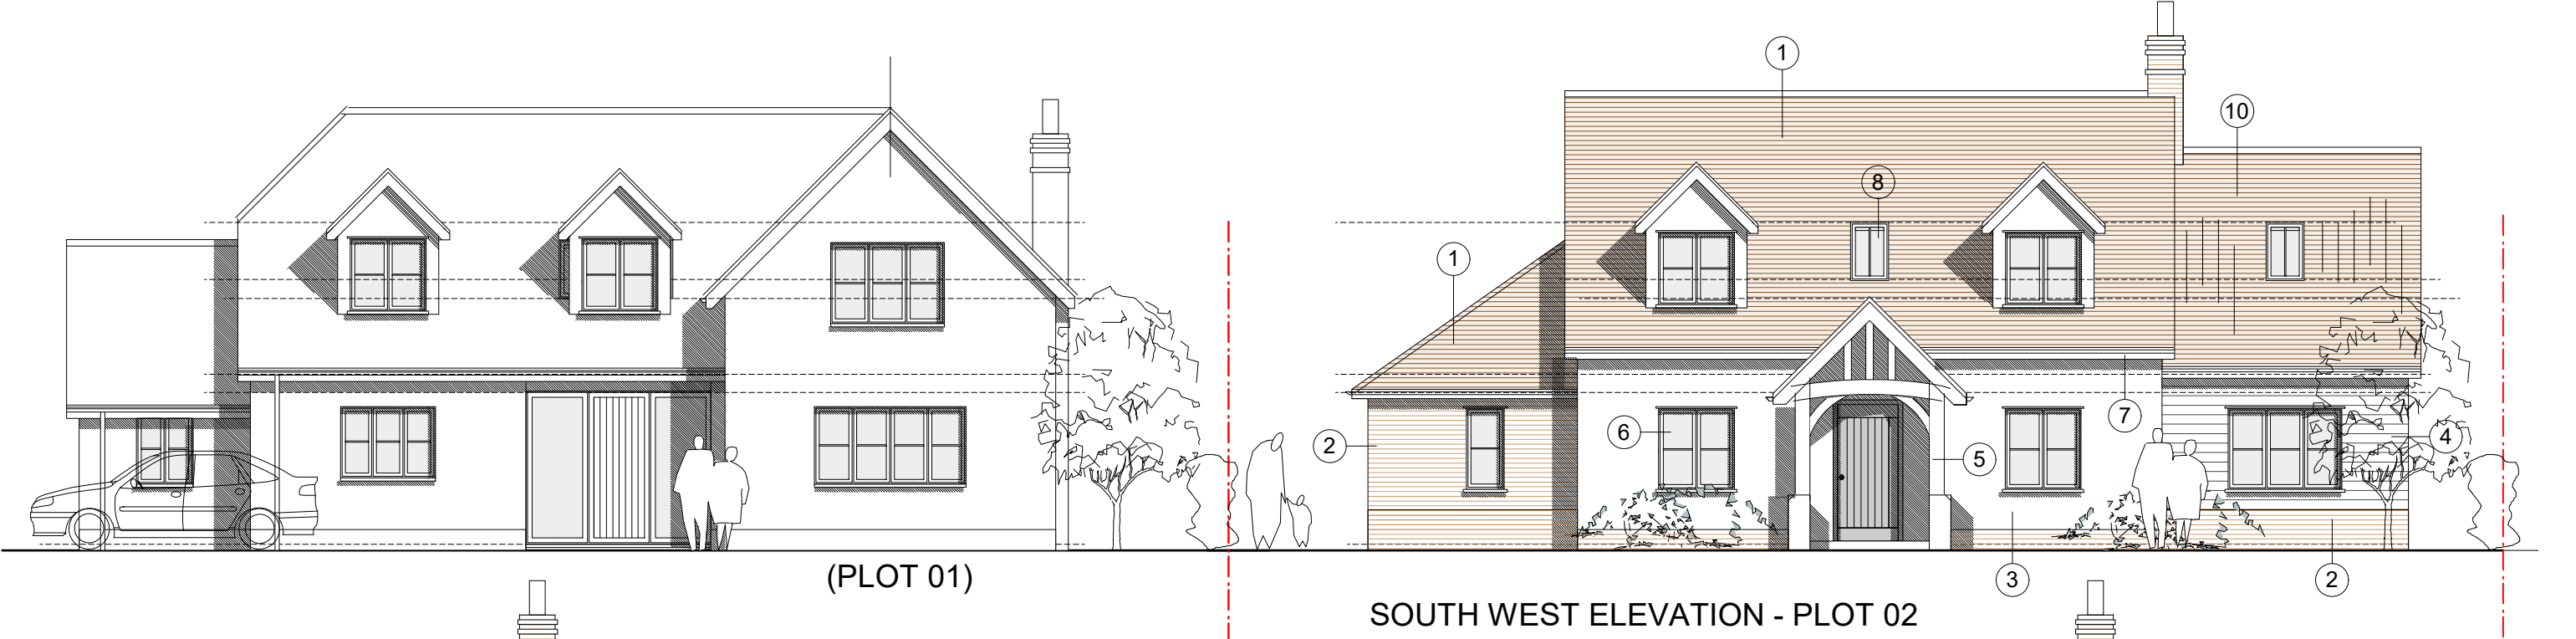


(PLOT 01)

SOUTH WEST ELEVATION - PLOT 02

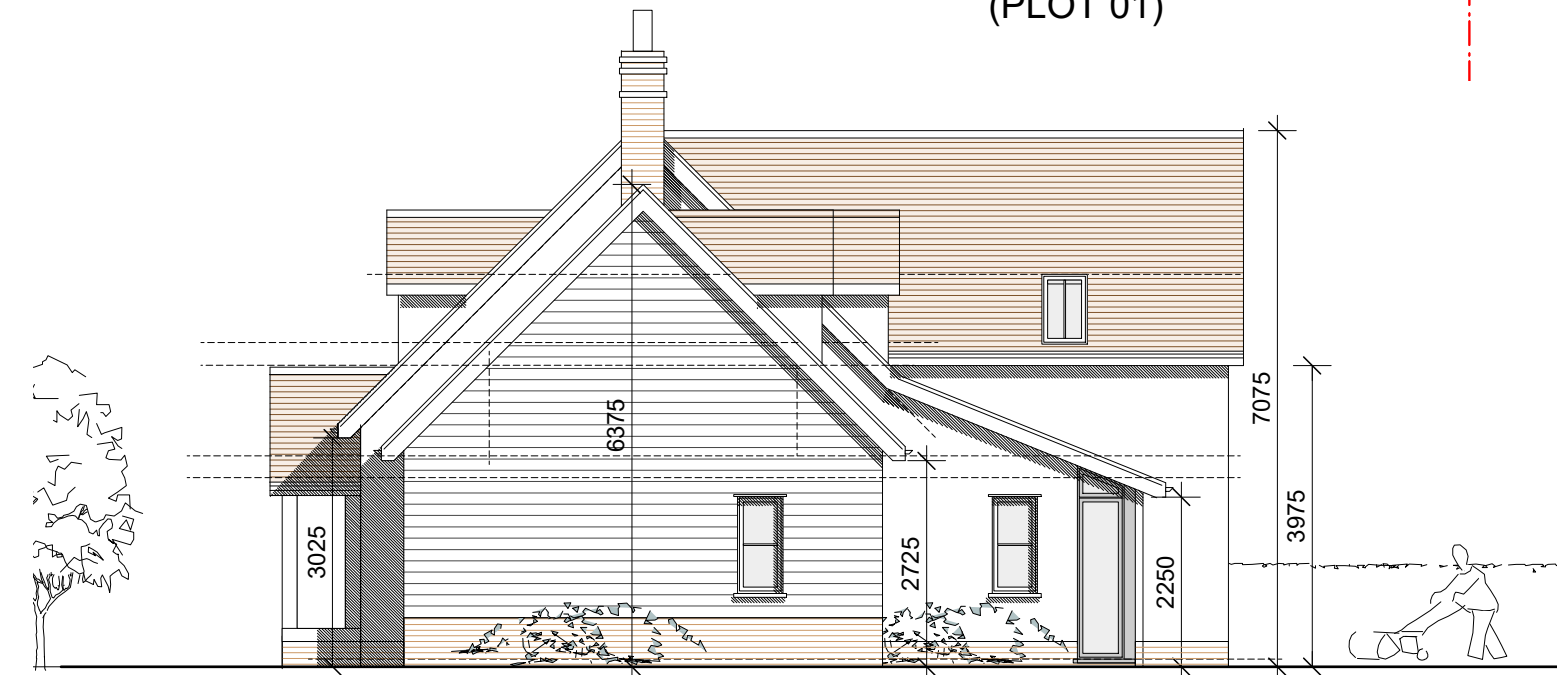

SOUTH EAST ELEVATION

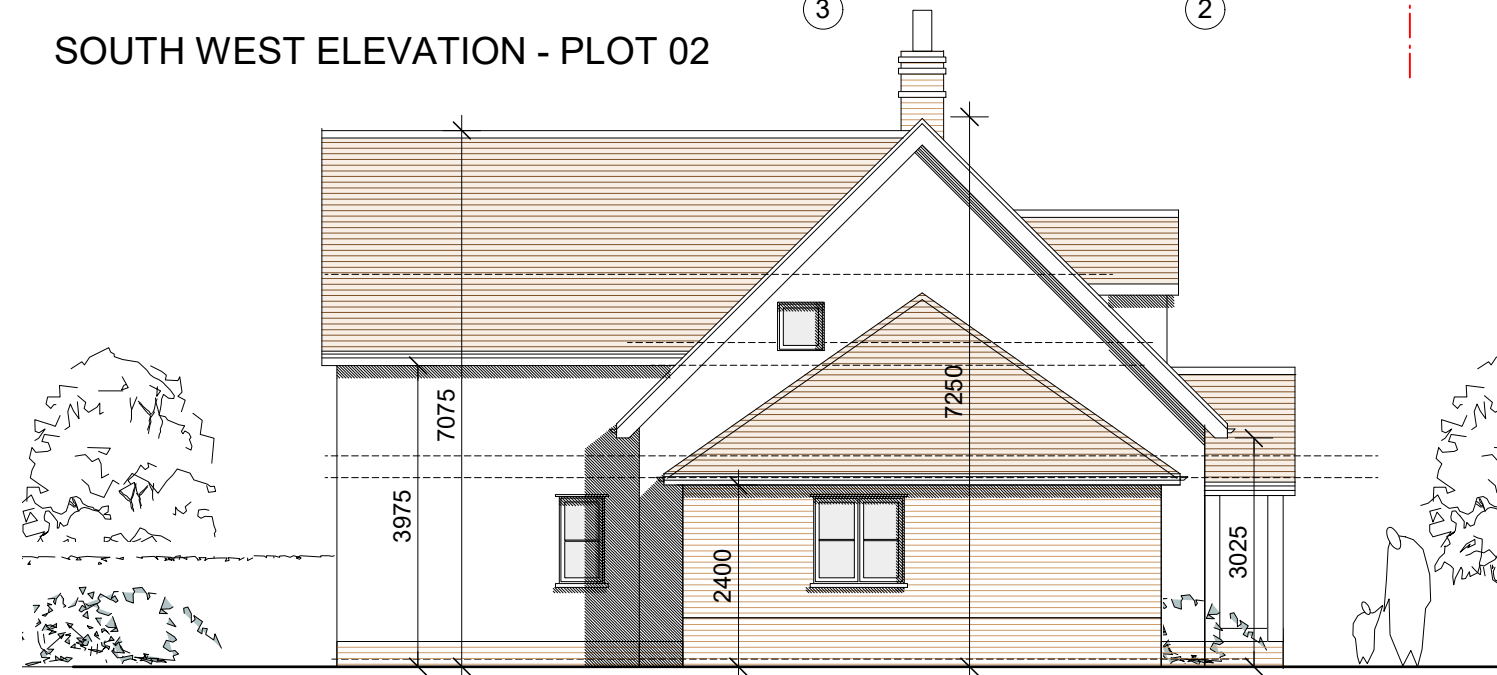

NORTH WEST ELEVATION



NORTH EAST ELEVATION

KEY TO MATERIALS:

- 1 - red clay plain tiles (Wienerberger Koramic 303 'old heather')
- 2 - soft red brick with chamfered top course (Imperial bricks ltd - 'soft red multi')
- 3 - painted sand cement render (Farrow and ball 'slipper satin')
- 4 - painted featheredge weatherboarding (Farrow and ball 'moles breath')
- 5 - green oak frame
- 6 - painted softwood window and doors with georgian bars (Farrow and ball 'french grey')
- 7 - painted softwood barge boards/ soffits (Farrow and ball 'french grey')
- 8 - conservation rooflights
- 9 - black uPVC rainwater goods
- 10 - red clay pan tiles (Wienerberger Old Hollow 451 'rustic pantile')

PLANNING

Project SITE ADJ ROJULINA, HOLLOW LANE, THURSTON			hitchcock architects ltd 18 The Avenue Sunbury-on-Thames Middx TW16 5ES m: 07855 522478 e: andrew@hitchcockarchitects.co.uk www.hitchcockarchitects.co.uk
Drawing PLOT 02 - PROPOSED ELEVATIONS			
Drawing No. HLT- 07	Scale 1:100 @ A3	Date 03.10.2018	
0 5 10m			