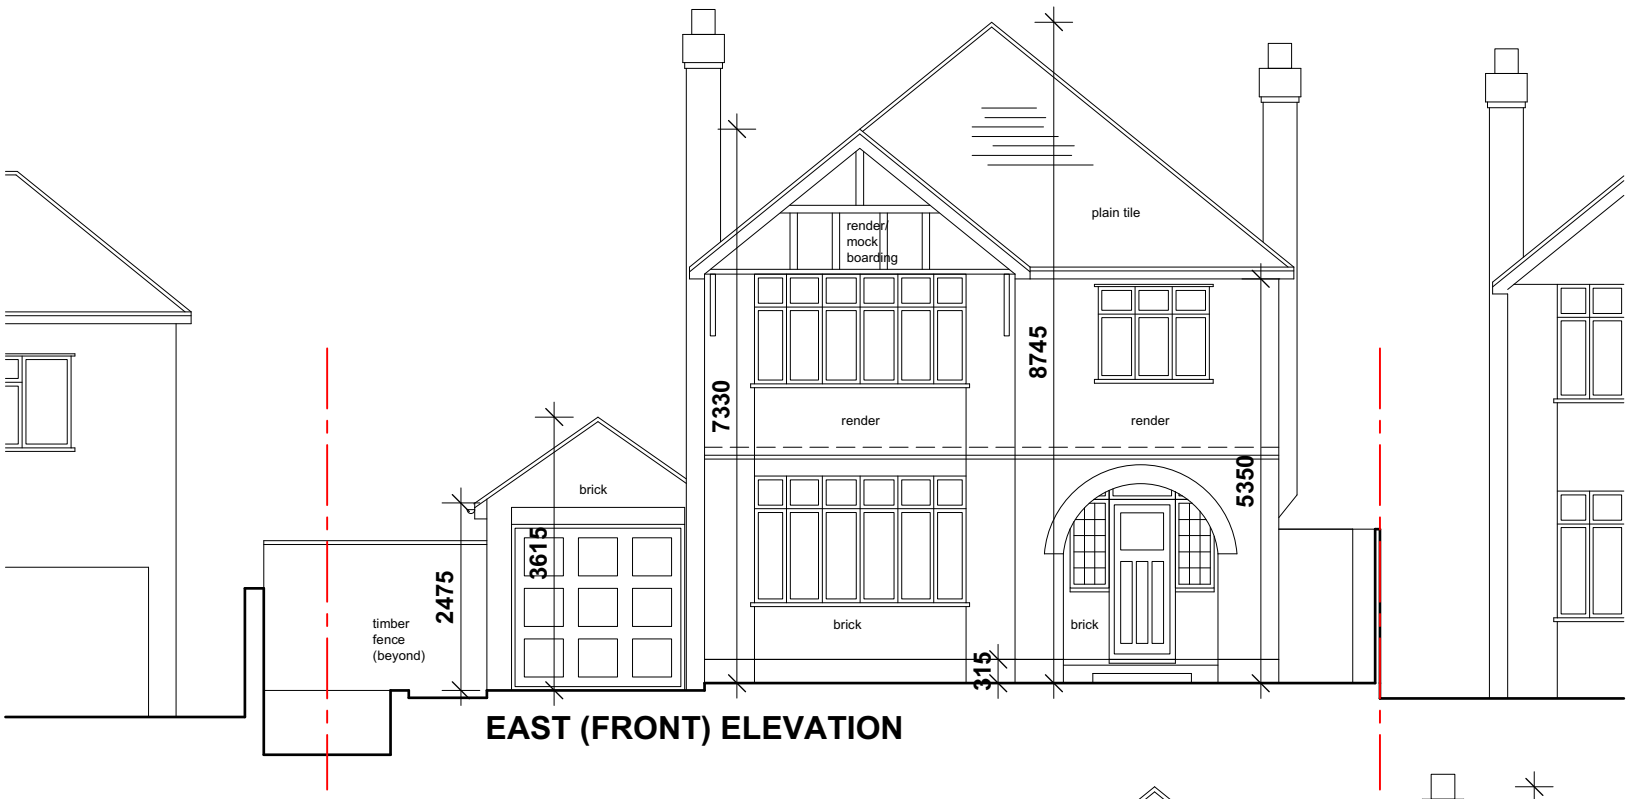

EAST (FRONT) ELEVATION

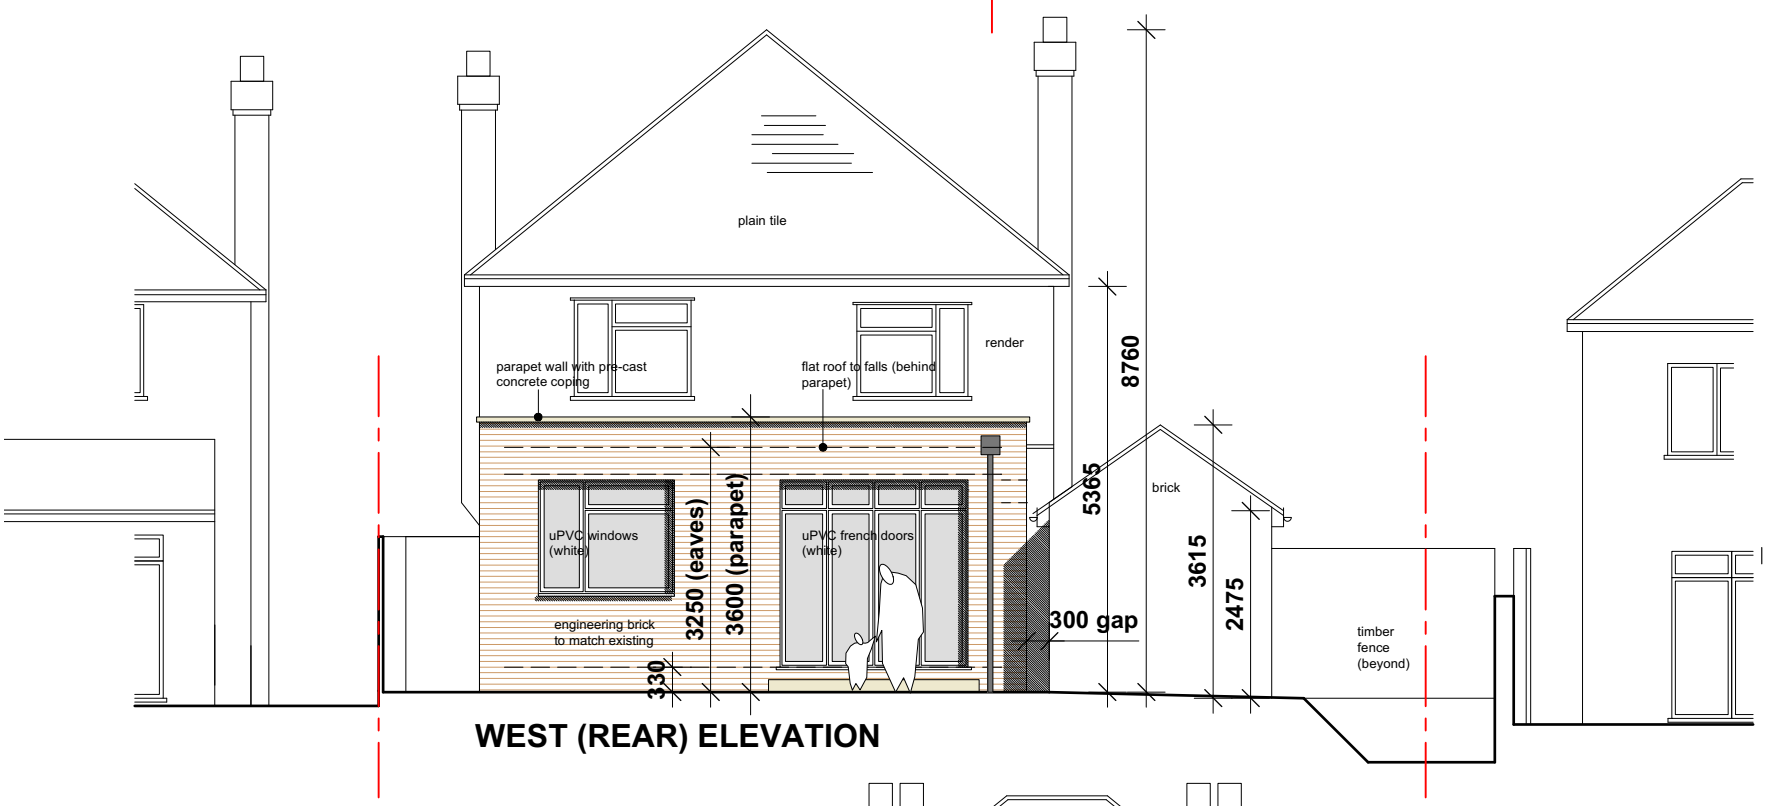

WEST (REAR) ELEVATION

MATERIALS:
1 - engineering brick to match existing (red)
2 - bitumen felt/ epdm flat roof (dark grey)
3 - pre-cast concrete coping to parapet walls (buff)
4 - uPVC doors (white) to match existing
5 - uPVC windows (white)
6 - uPVC rainwater goods (black)

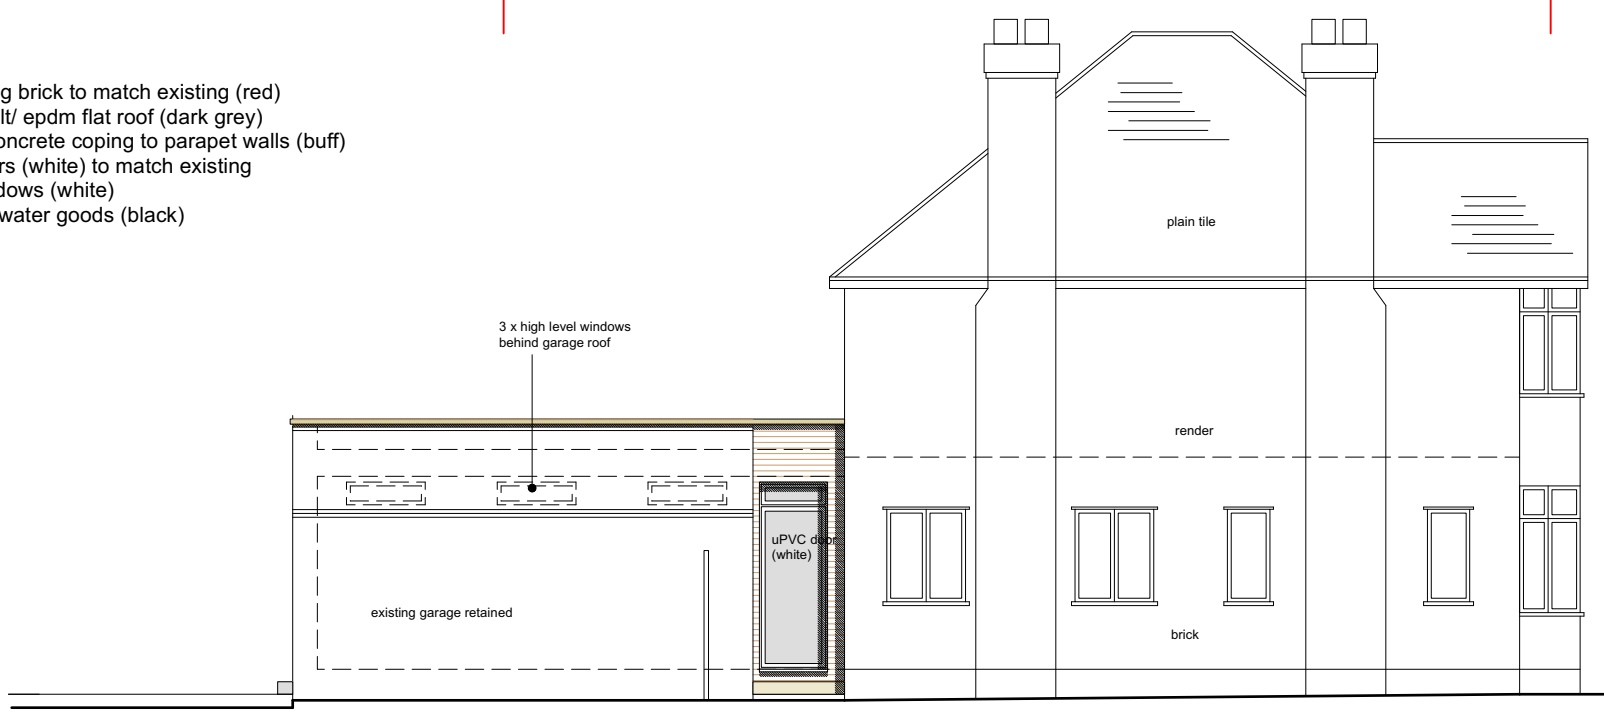

SOUTH (SIDE) ELEVATION

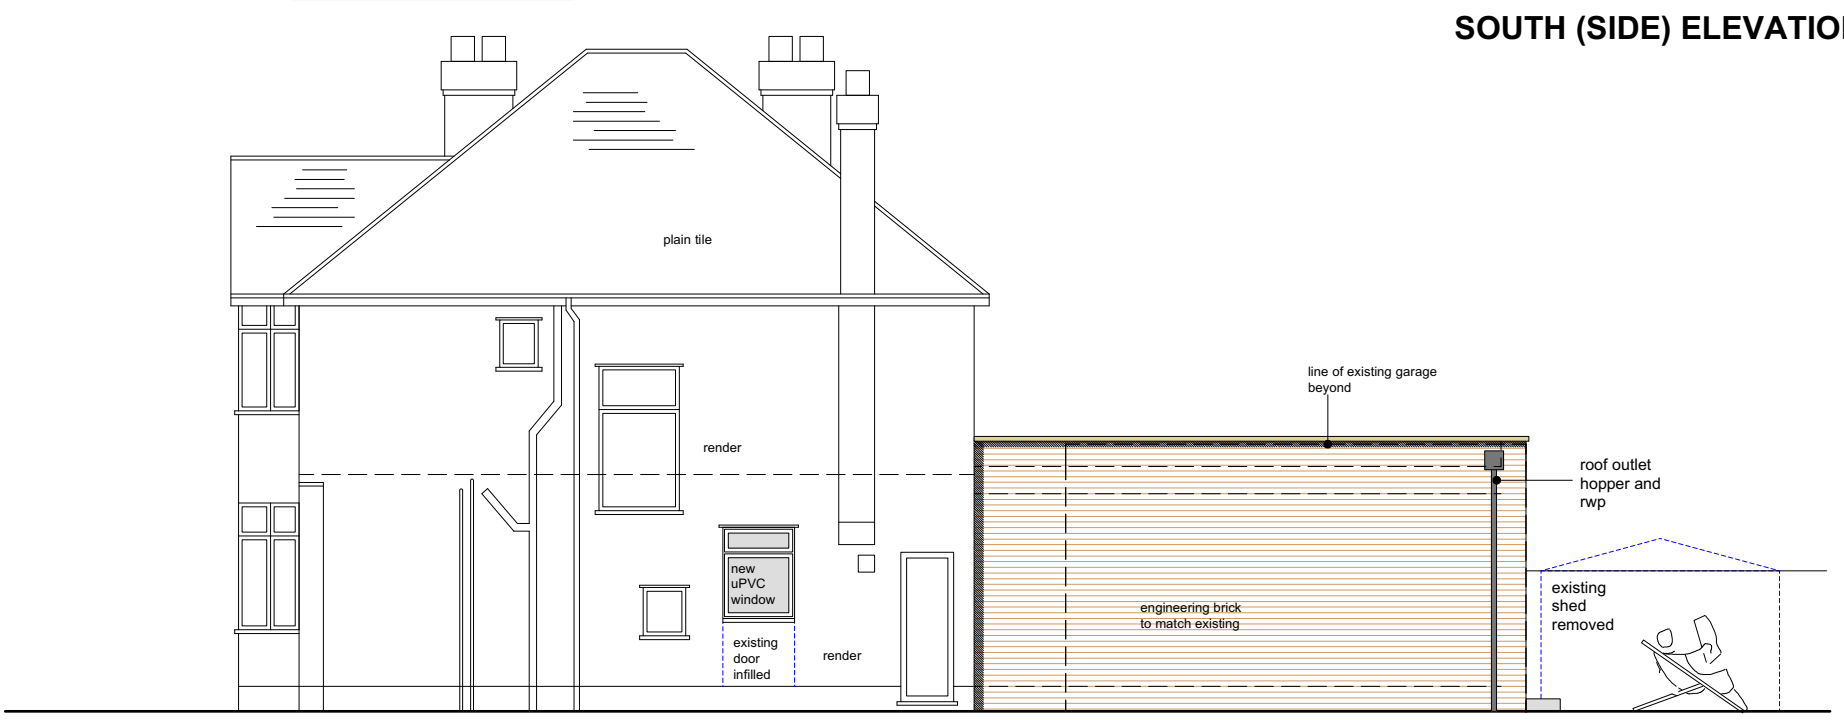

NORTH (SIDE) ELEVATION

0 5 10m

PLANNING

© HITCHCOCK ARCHITECTS LTD

Project: 153 THE AVENUE, SUNBURY, TW16 5EH		
Drawing: PROPOSED ELEVATIONS		
Drawing No.: 153TA-09	Scale: 1:100 @ A3	Date: 13.03.2025

hitchcock architects ltd
18 The Avenue
Sunbury-on-Thames
Middx
TW16 5ES
m: 07855 522478
e: andrew@hitchcockarchitects.co.uk
w: www.hitchcockarchitects.co.uk