






WEST (STREET) ELEVATION

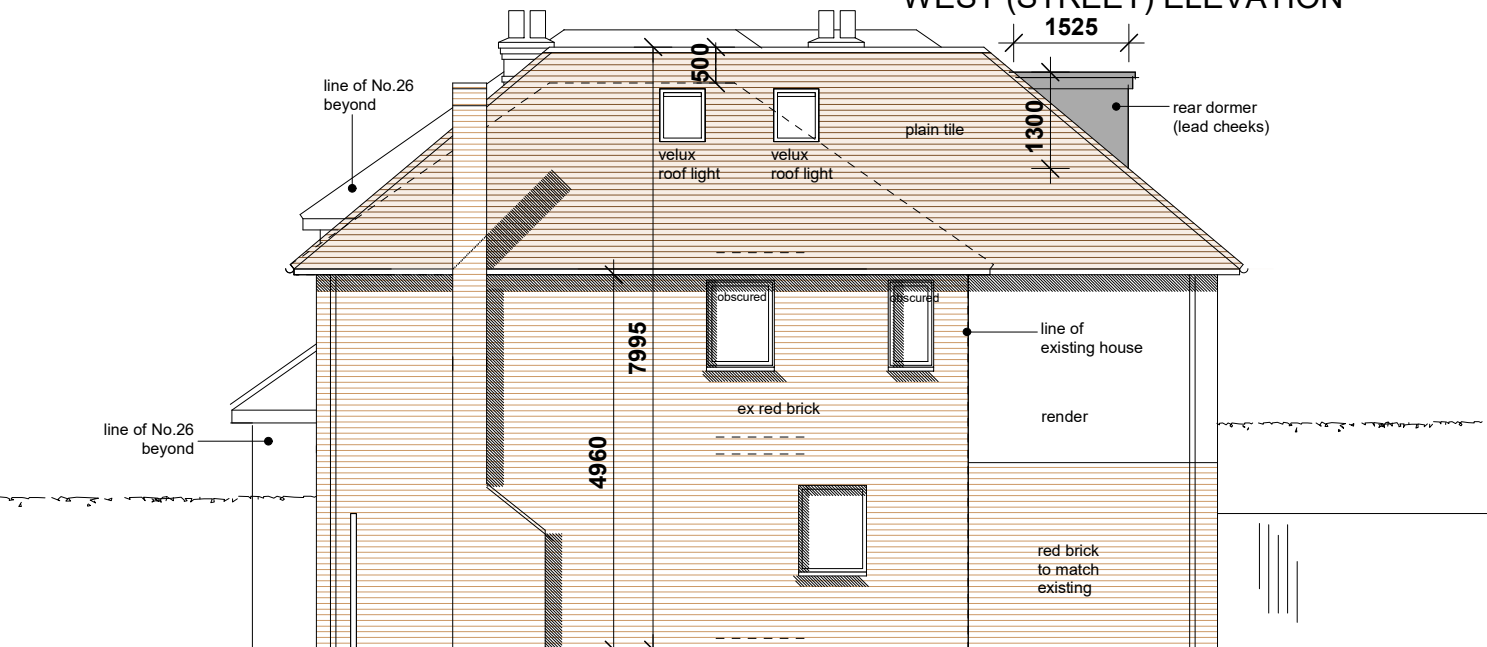


SOUTH (SIDE) ELEVATION

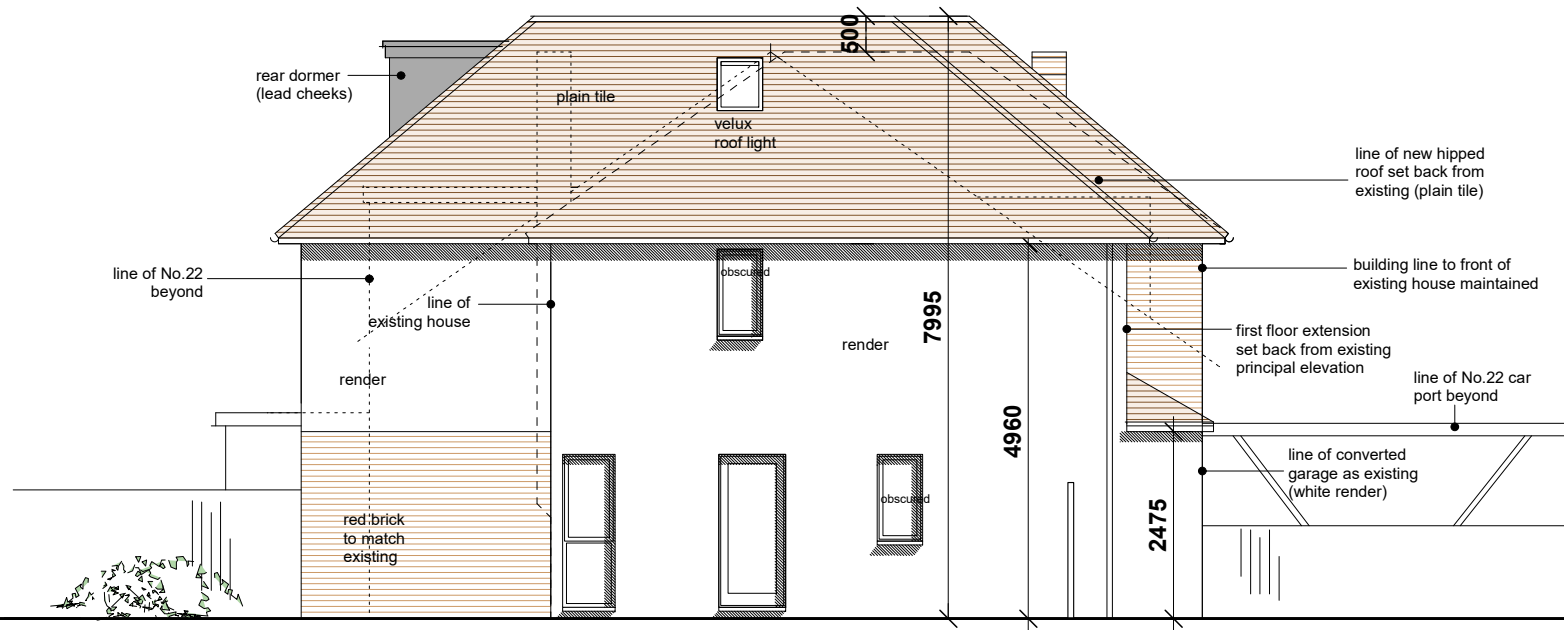

NORTH (SIDE) ELEVATION

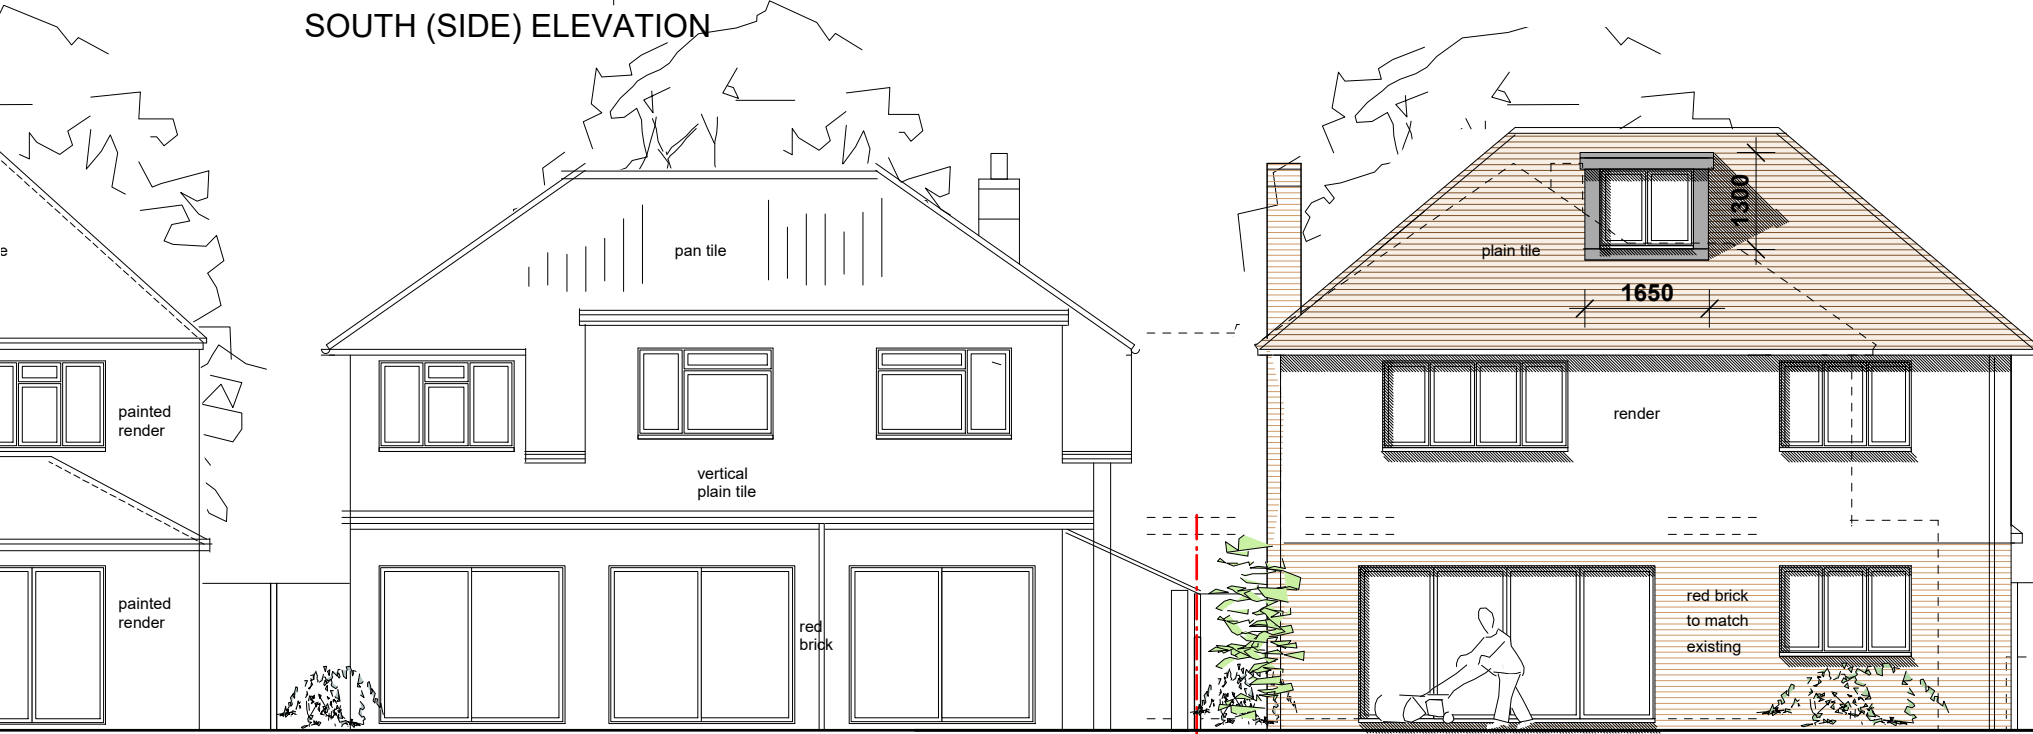

EAST (REAR) ELEVATION

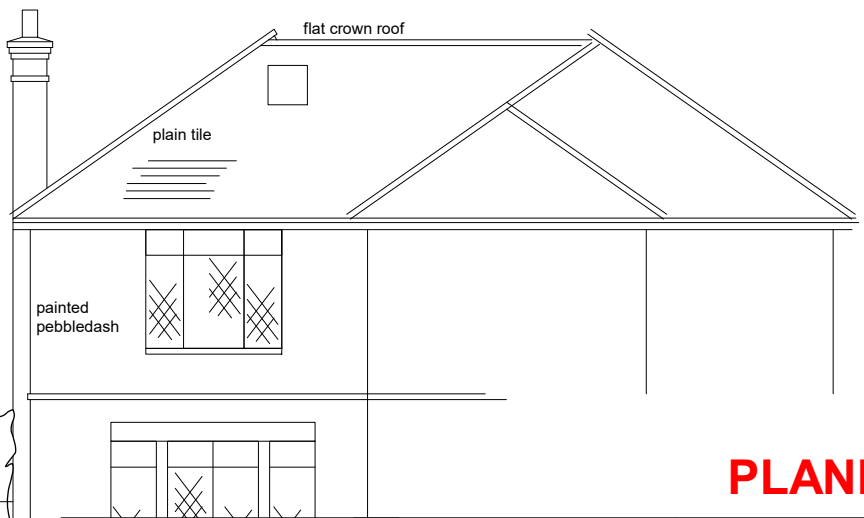

0 5 10m

PLANNING

Project THE AVENUE, SUNBURY, TW16 5ES			hitchcock architects ltd	
Drawing PROPOSED ELEVATIONS			18 The Avenue Sunbury-on-Thames Middx TW16 5ES	
Drawing No. TA-05	Scale 1:100 @ A3	Date 26.07.2021	m: 07855 522478 e: andrew@hitchcockarchitects.co.uk w: www.hitchcockarchitects.co.uk	

h^a