


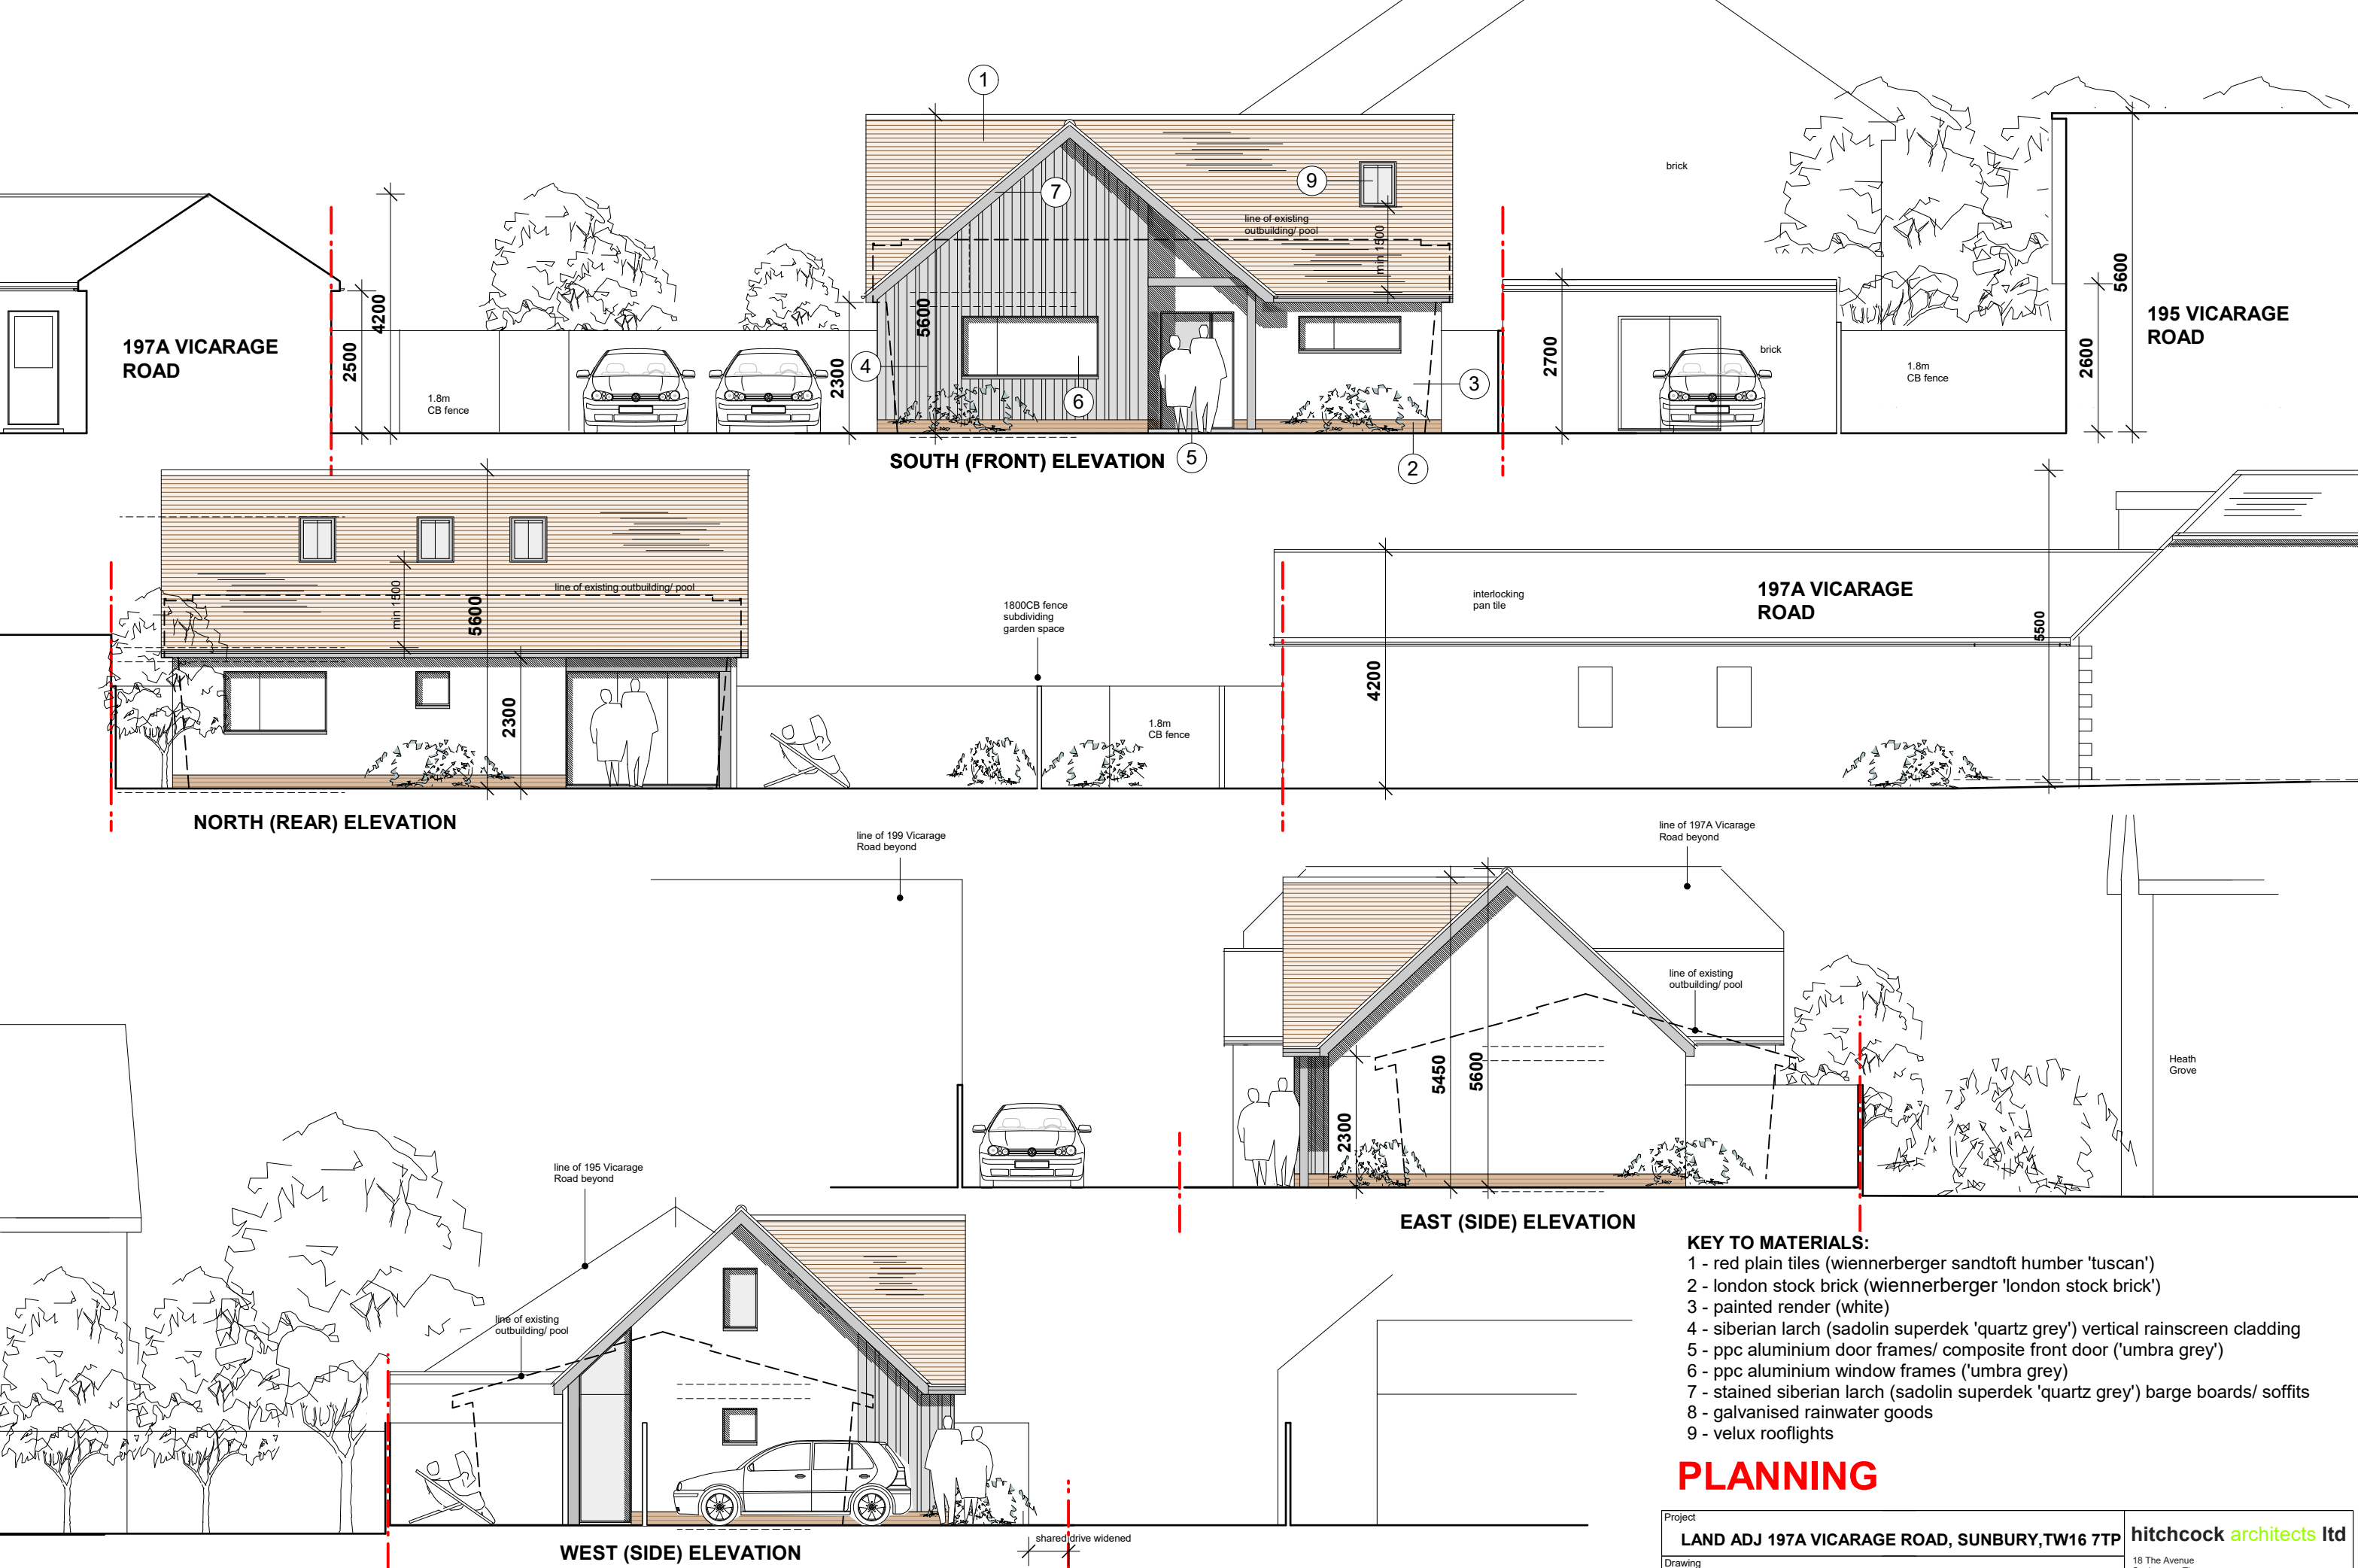

- KEY TO MATERIALS:**
- 1 - red plain tiles (wienerberger sandtoft humber 'tuscan')
 - 2 - london stock brick (wienerberger 'london stock brick')
 - 3 - painted render (white)
 - 4 - siberian larch (sadolin superdek 'quartz grey') vertical rainscreen cladding
 - 5 - ppc aluminium door frames/ composite front door ('umbra grey')
 - 6 - ppc aluminium window frames ('umbra grey')
 - 7 - stained siberian larch (sadolin superdek 'quartz grey') barge boards/ soffits
 - 8 - galvanised rainwater goods
 - 9 - velux rooflights

PLANNING

Project	LAND ADJ 197A VICARAGE ROAD, SUNBURY, TW16 7TP			hitchcock architects ltd 18 The Avenue Sunbury-on-Thames Middx TW16 5ES m: 07855 522478 e: andrew@hitchcockarchitects.co.uk w: www.hitchcockarchitects.co.uk
Drawing	PROPOSED ELEVATIONS			
Drawing No.	Scale	Date		
197BVR - 07	1:100 @ A3	16.03.2020		