


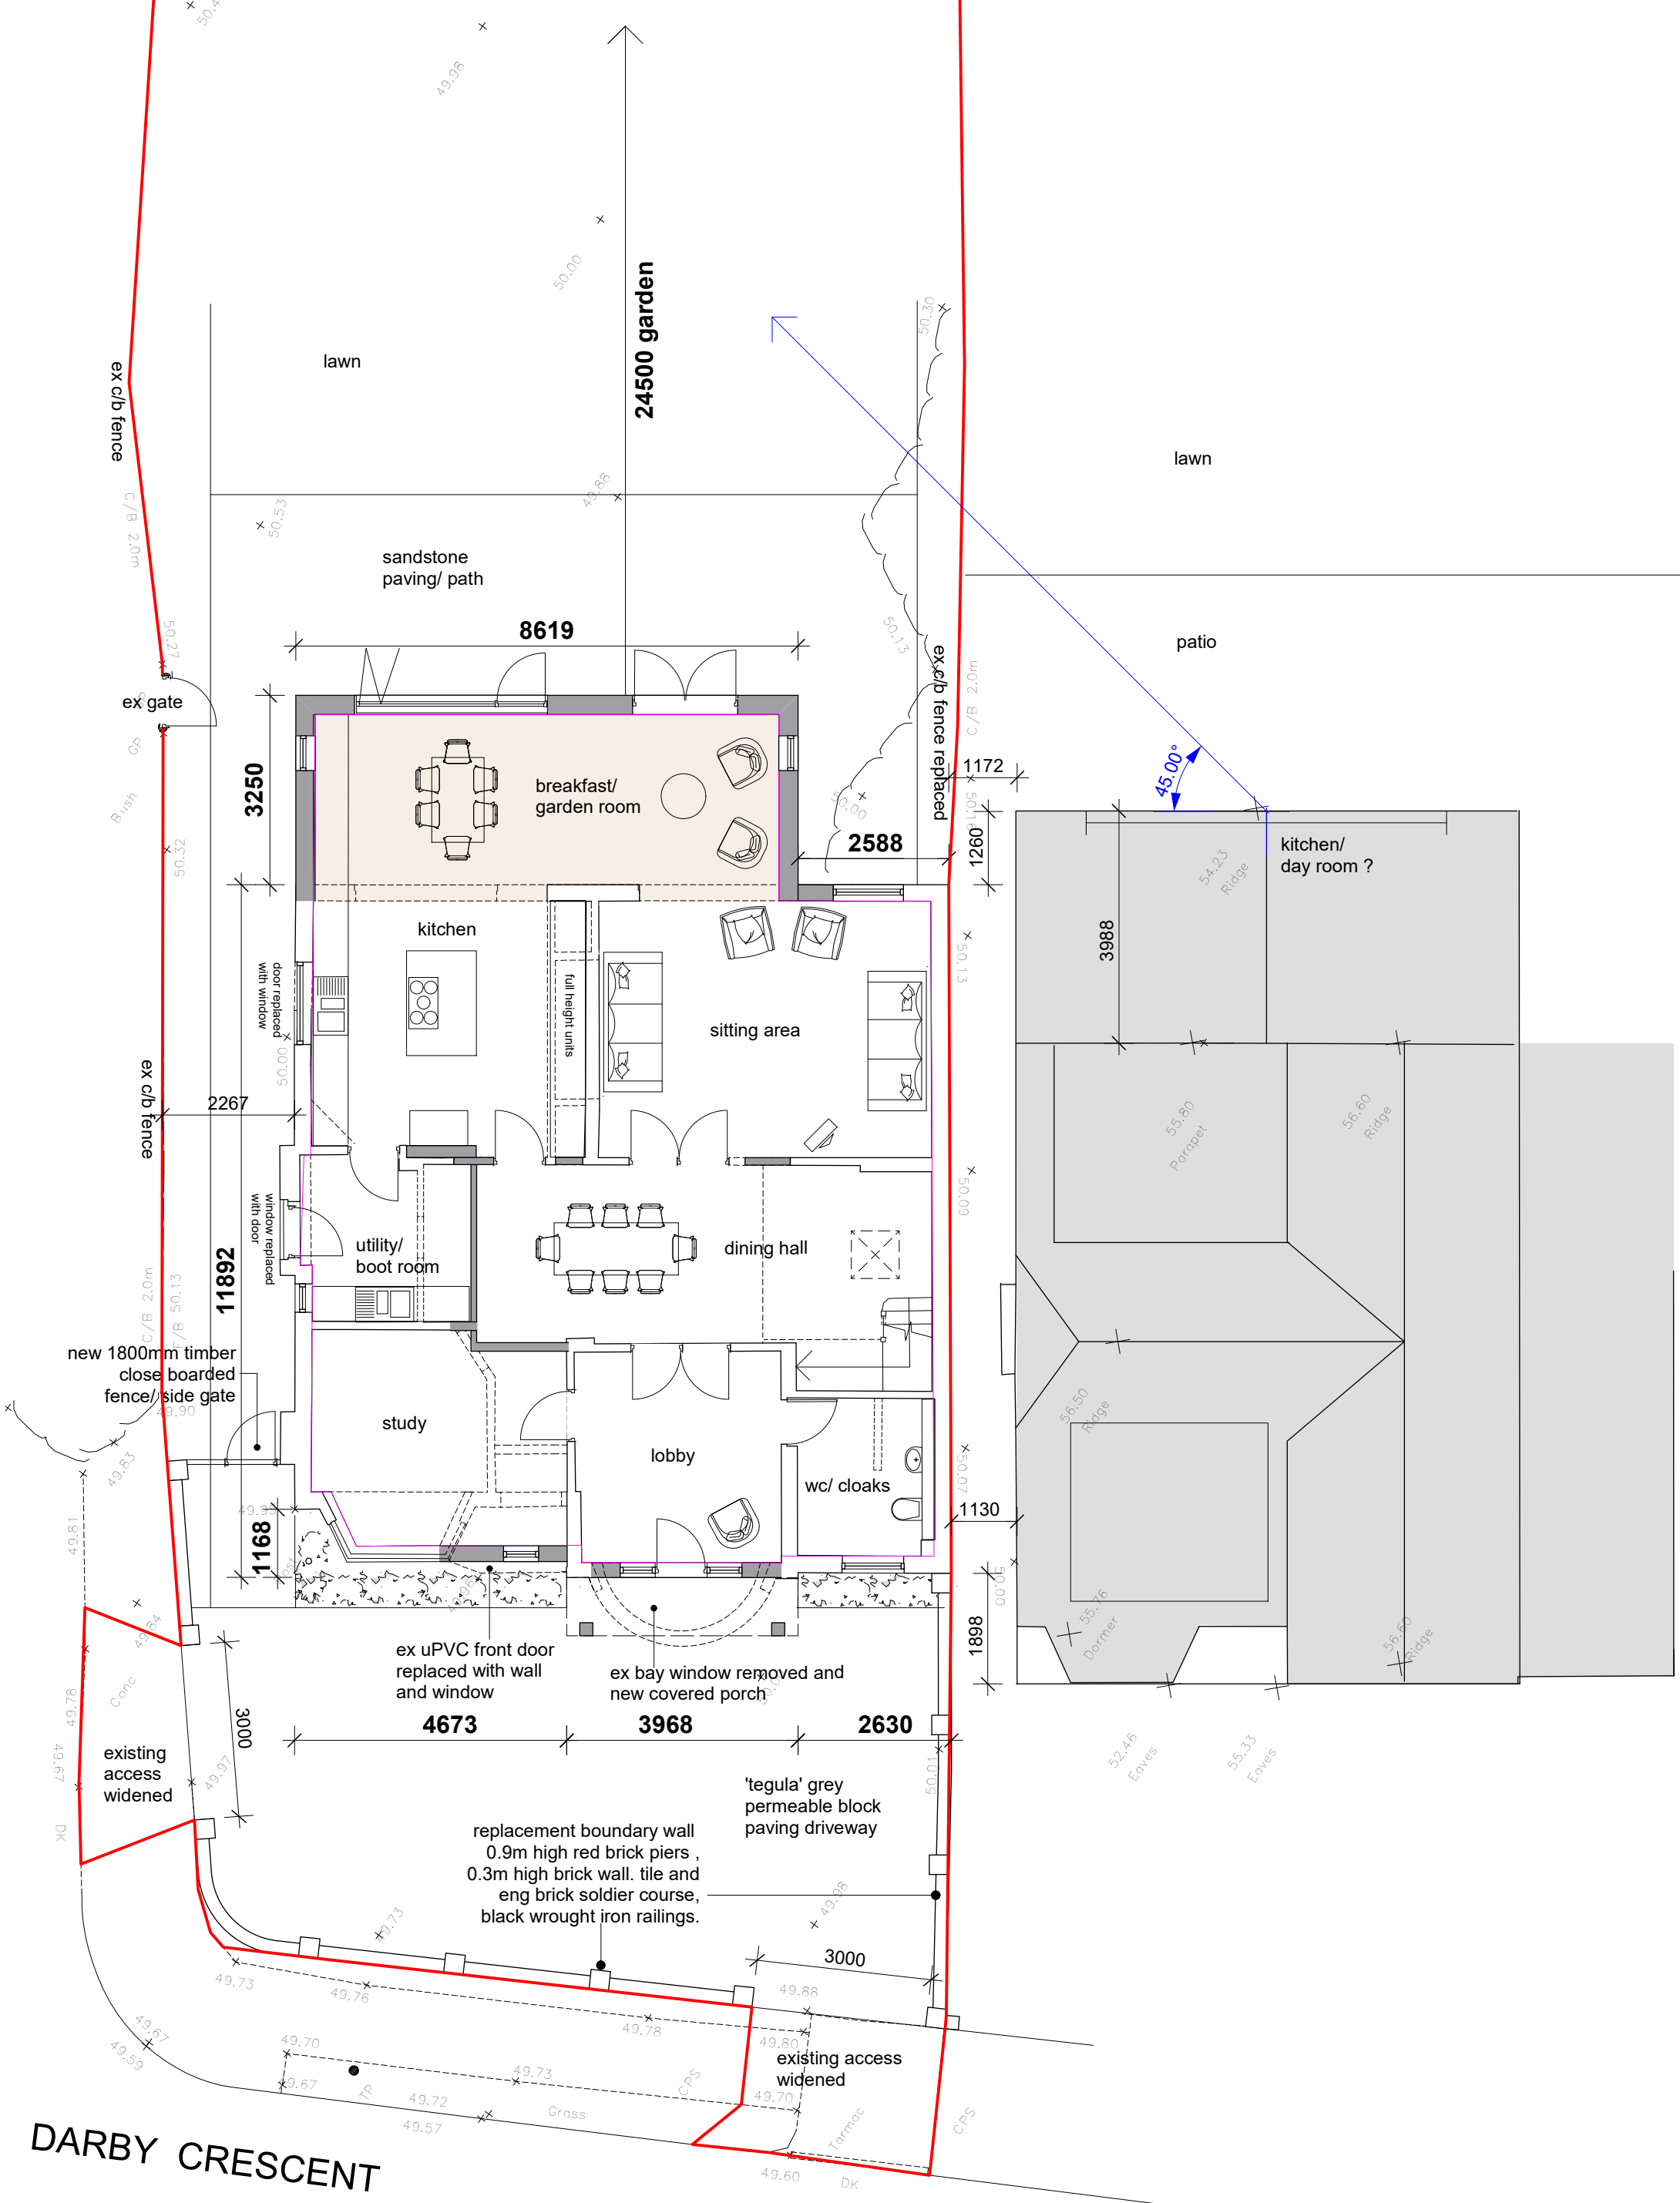

PLANNING

Project DARBY CRESCENT, SUNBURY, TW16 5LA			hitchcock architects ltd 18 The Avenue Sunbury-on-Thames Middx TW16 5ES m: 07855 522478 e: andrew@hitchcockarchitects.co.uk w: www.hitchcockarchitects.co.uk h^a
Drawing PROPOSED GROUND FLOOR/ BLOCK PLAN			
Drawing No. DC-07	Scale 1:100 @ A3	Date 20.10.2021	