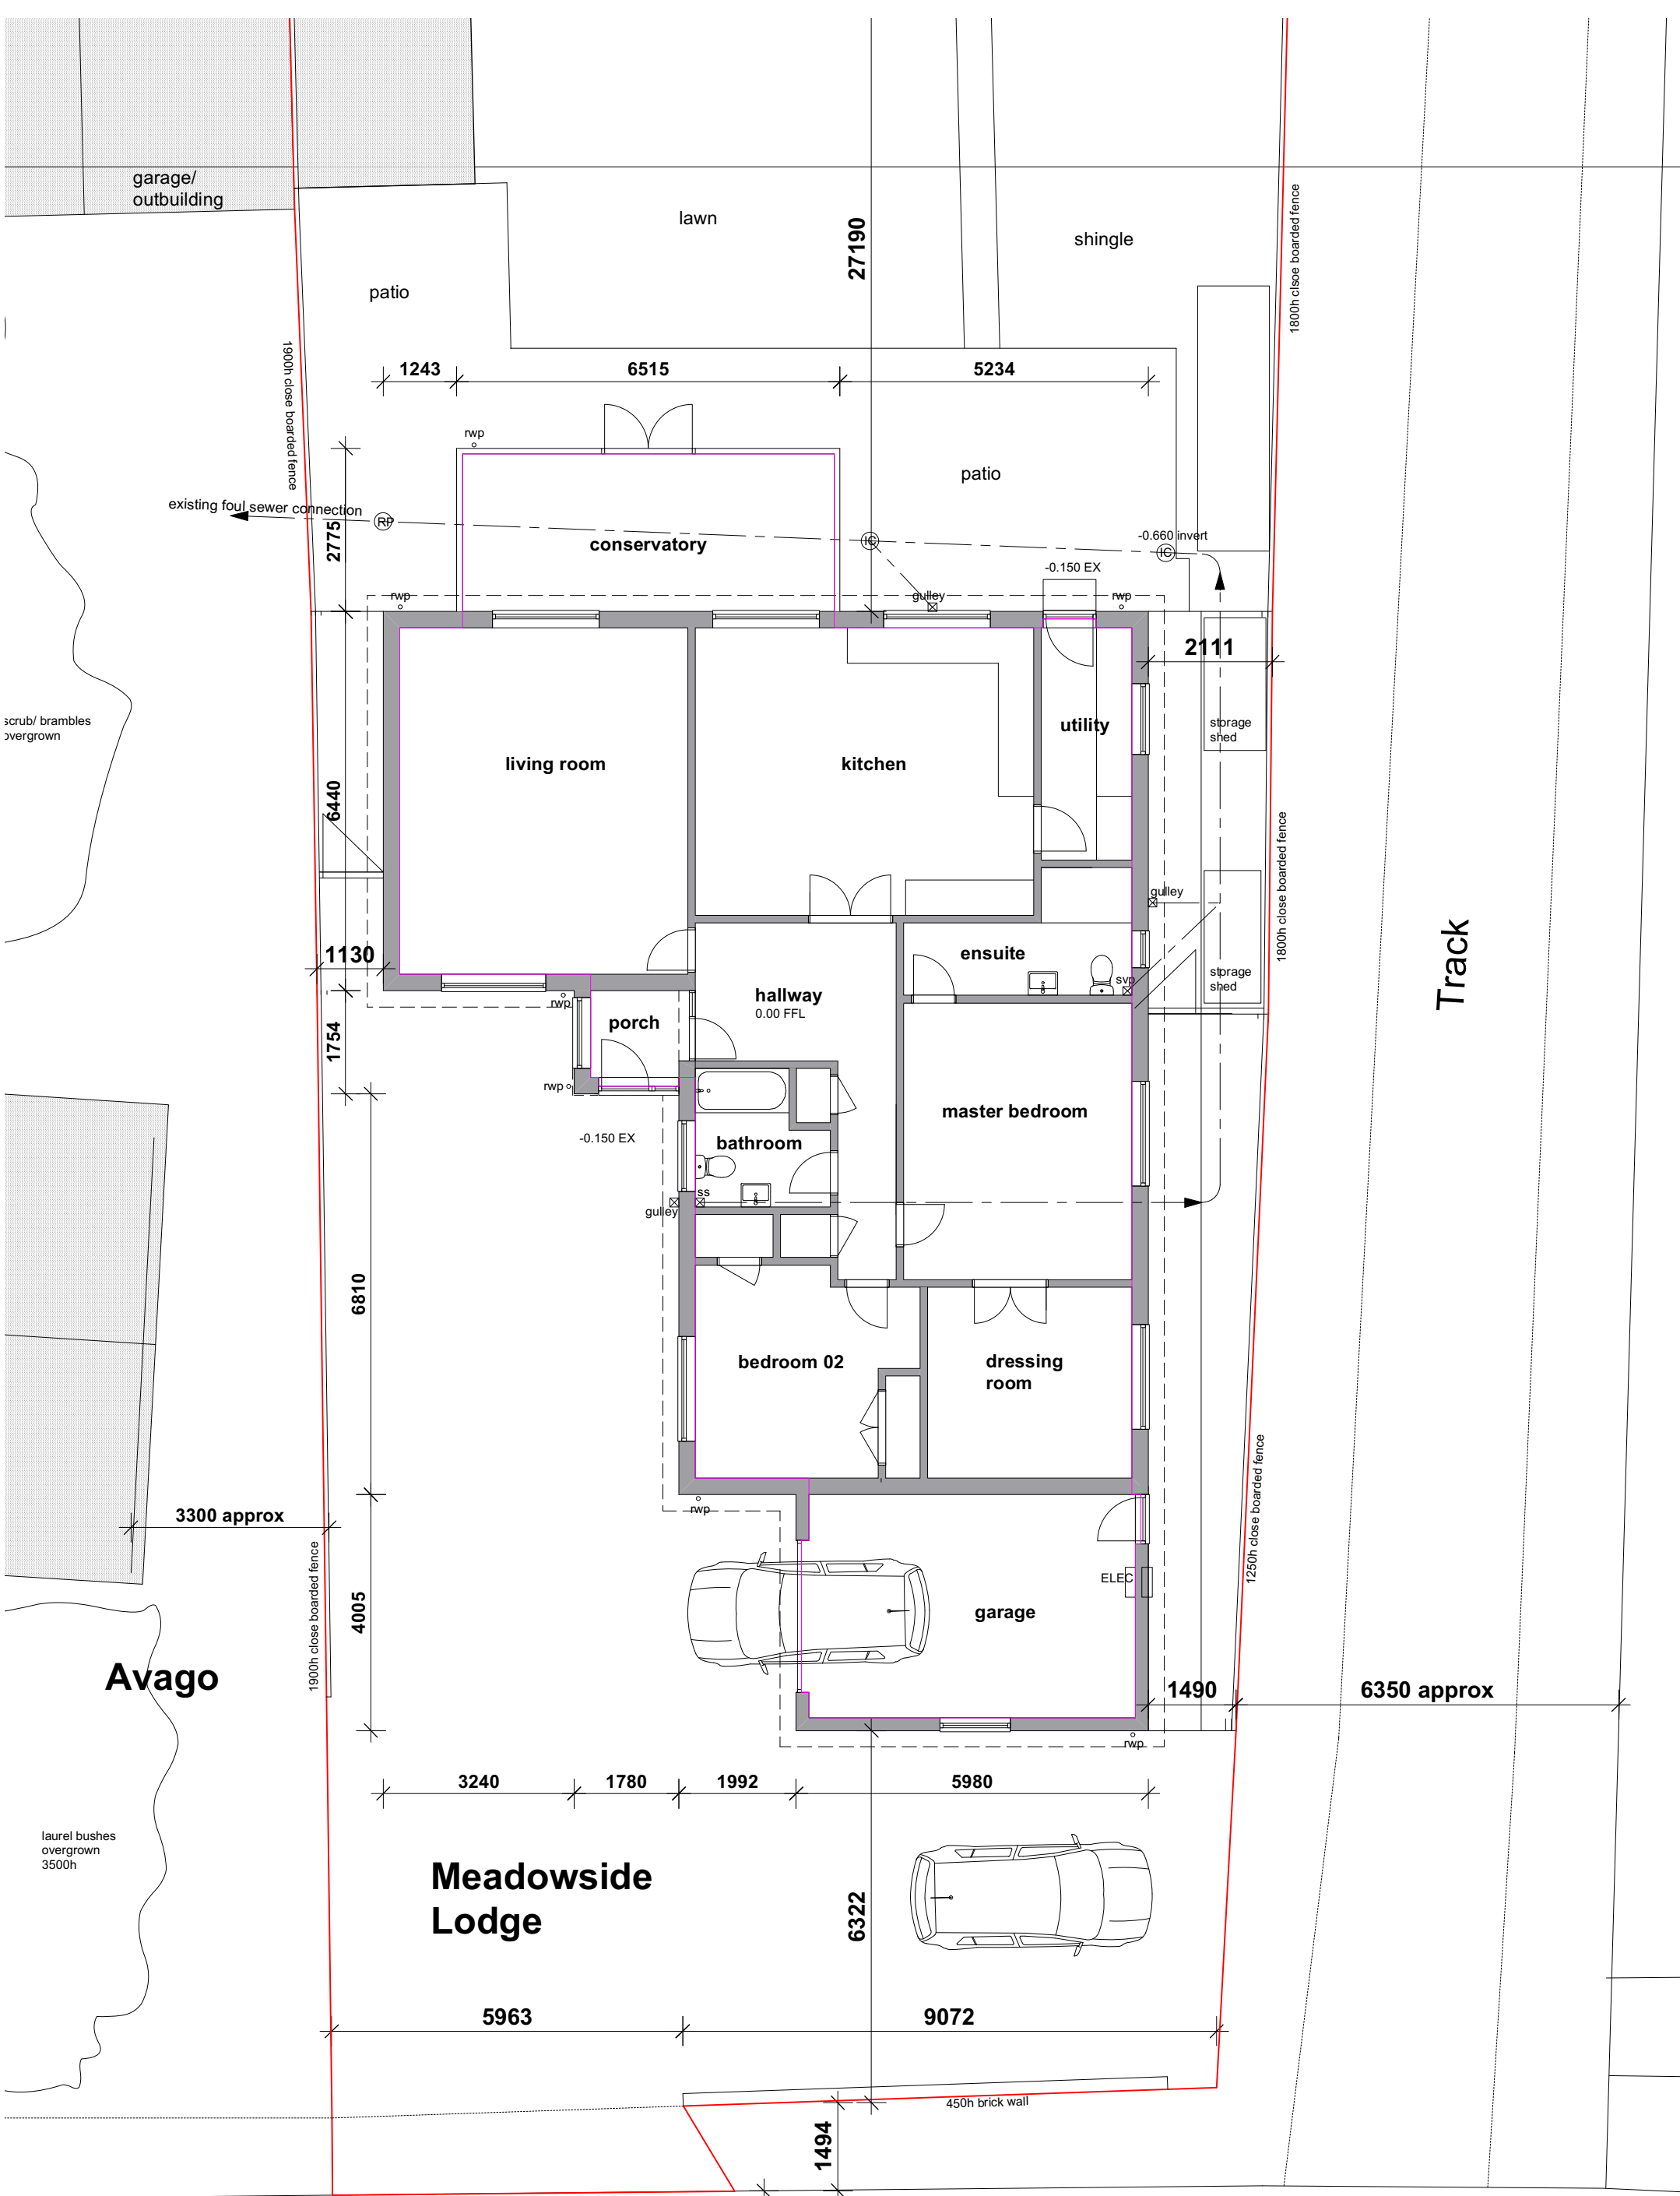


EXISTING GIA = 181.7sqm

WARREN LANE

PLANNING

Project			hitchcock architects ltd 18 The Avenue Sunnybry-on-Thames Middx TW16 5ES m: 07855 522478 e: andrew@hitchcockarchitects.co.uk w: www.hitchcockarchitects.co.uk h^a
MEADOWSIDE LODGE, WARREN LANE, IP30 9RT			
Drawing			
EXISTING FLOOR/ BLOCK PLAN			
Drawing No.	Scale	Date	
MLWL-03	1:100 @ A3	02.10.2025	

© HITCHCOCK ARCHITECTS LTD

